CONTRACT NO. 66665

F.A.P RTE.	SECTION	COUNTY	TOTAL SHEETS	SHEET NO.
41	15-BR	LIVINGSTON	38	31

STA. 183+00.00 TO STA. 183+50.00

FED. ROAD DIST. NO. 7 | ILLINOIS | FED. AID PROJECT

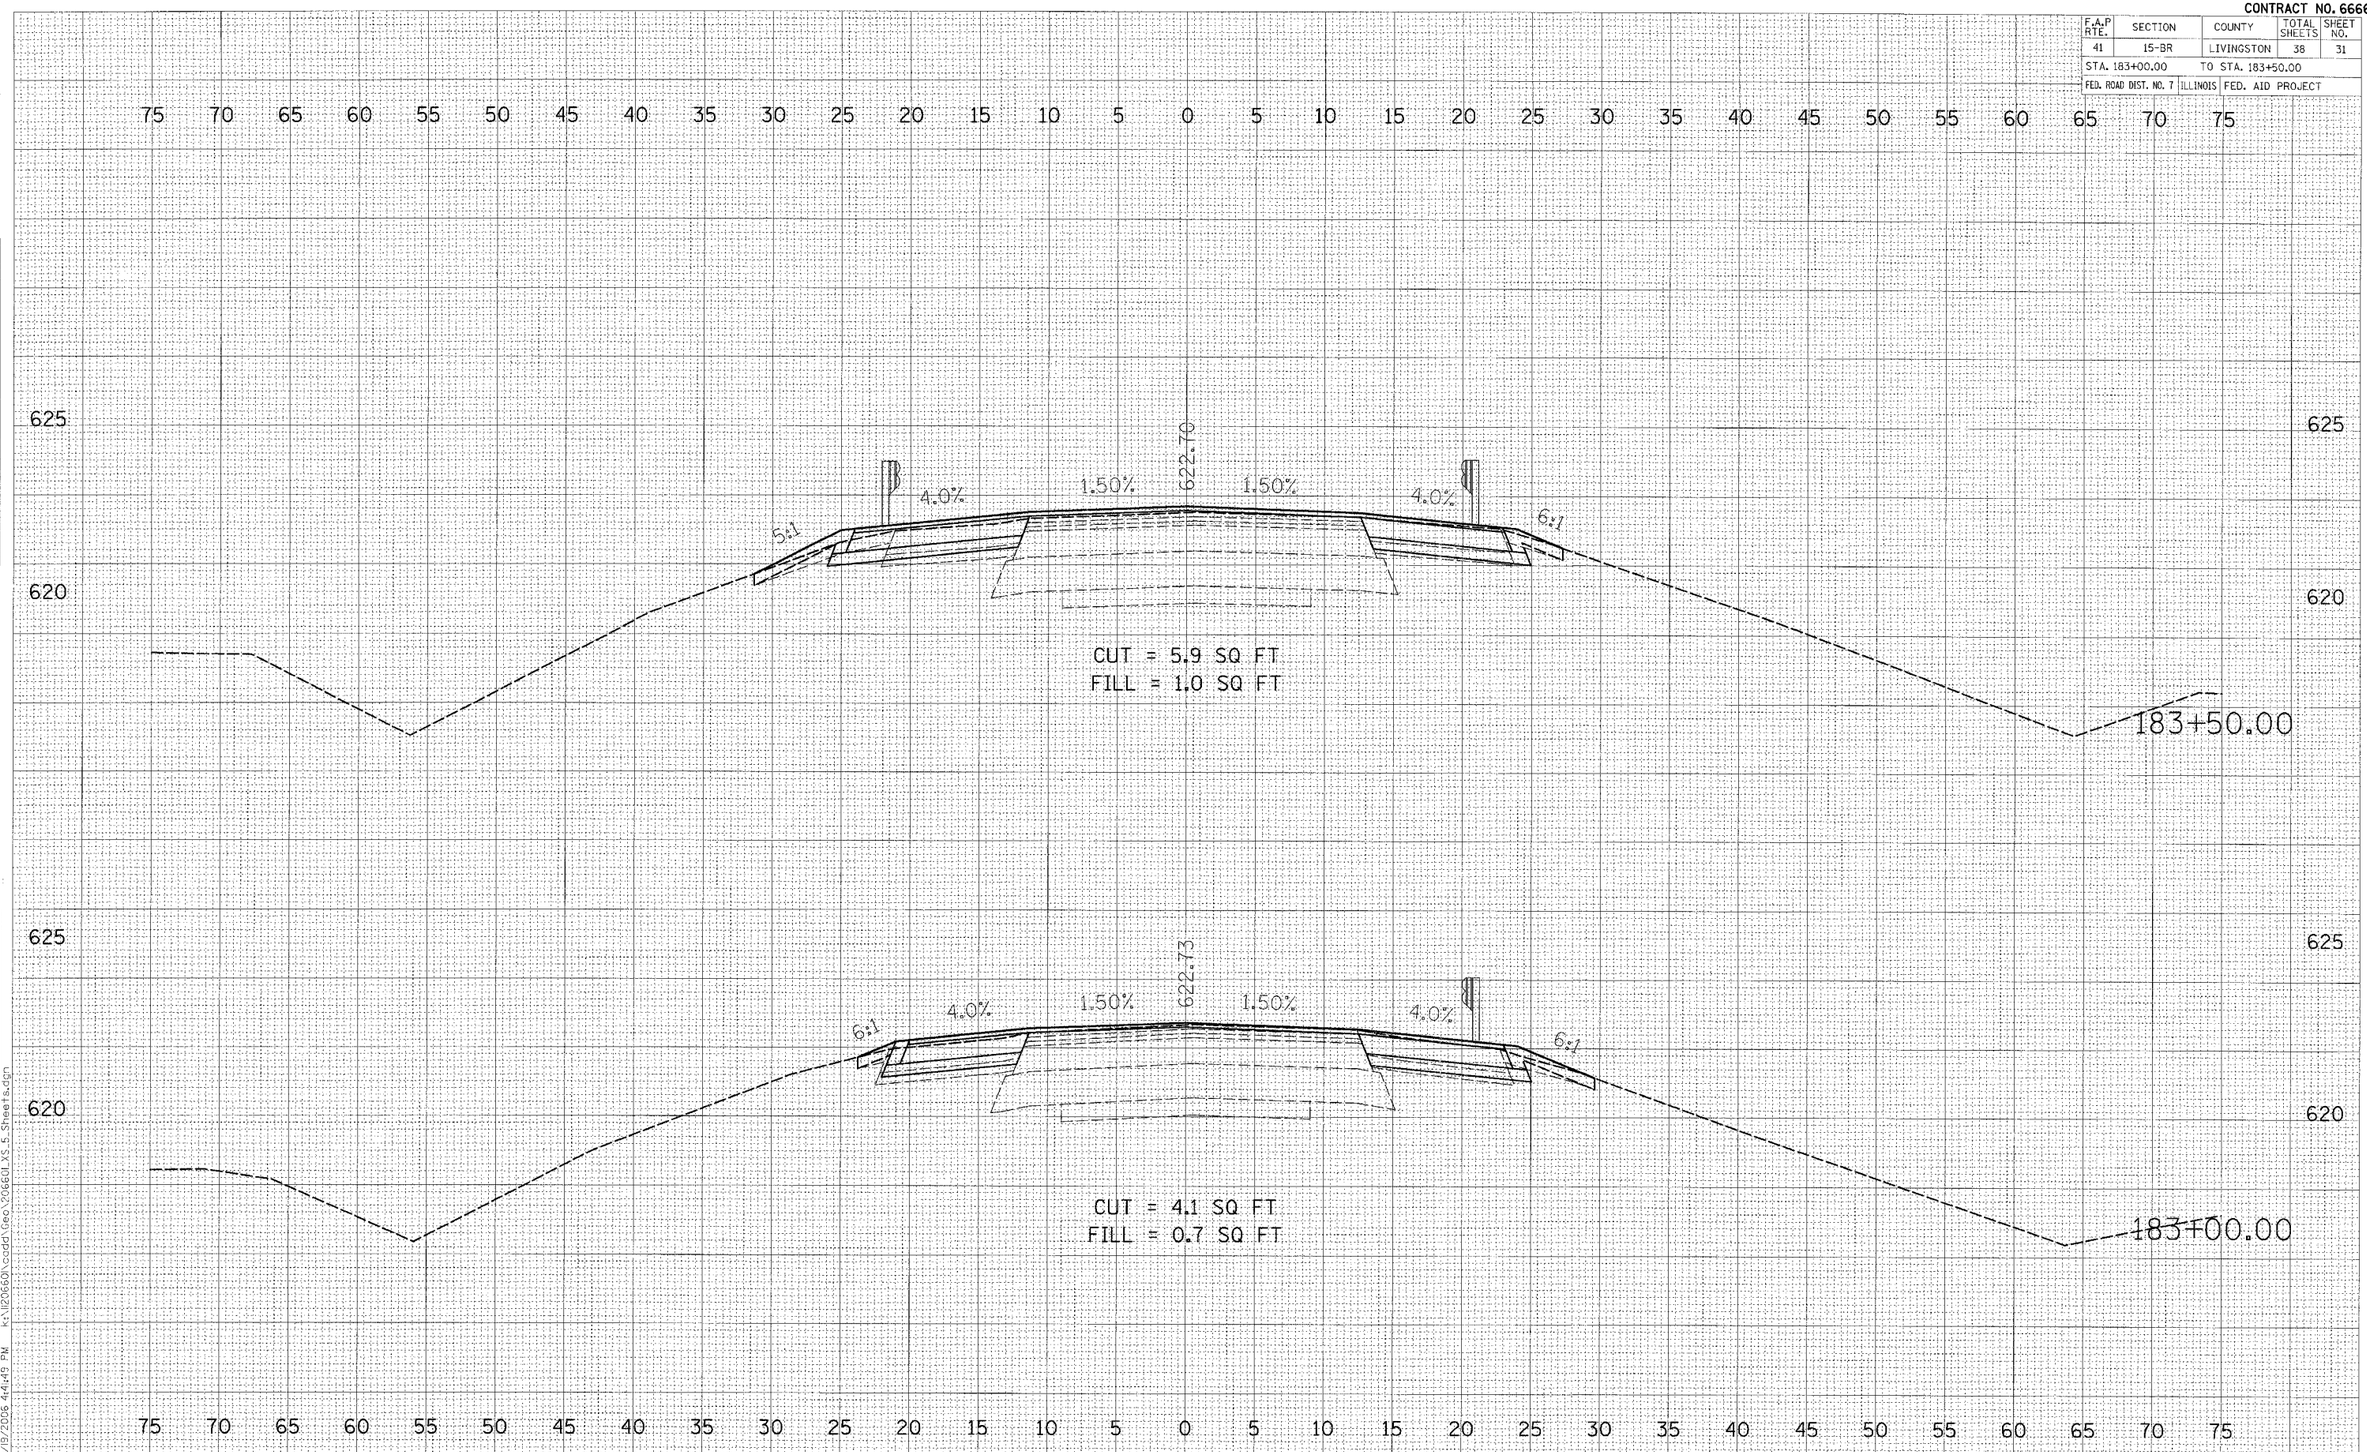

FINAL SURVEY | NOTE BOOK NO. | SURVEYED | PLOTTED | TEMPLATE | AREAS | AREAS CHECKED | BY | DATE

ORIGINAL SURVEY | NOTE BOOK NO. | SURVEYED | PLOTTED | TEMPLATE | AREAS | AREAS CHECKED | BY | DATE

10/19/2006 4:41:49 PM k:\1206601\cadd\Geo\206601_XS_5_Sheets.dgn