CONTRACT NO. 66665

F.A.P RTE.	SECTION	COUNTY	TOTAL SHEETS	SHEET NO.
41	15-BR	LIVINGSTON	38	33
STA. 184+23.11		TO STA. 184+53.11		
FED. ROAD DIST. NO. 7	ILLINOIS	FED. AID PROJECT		

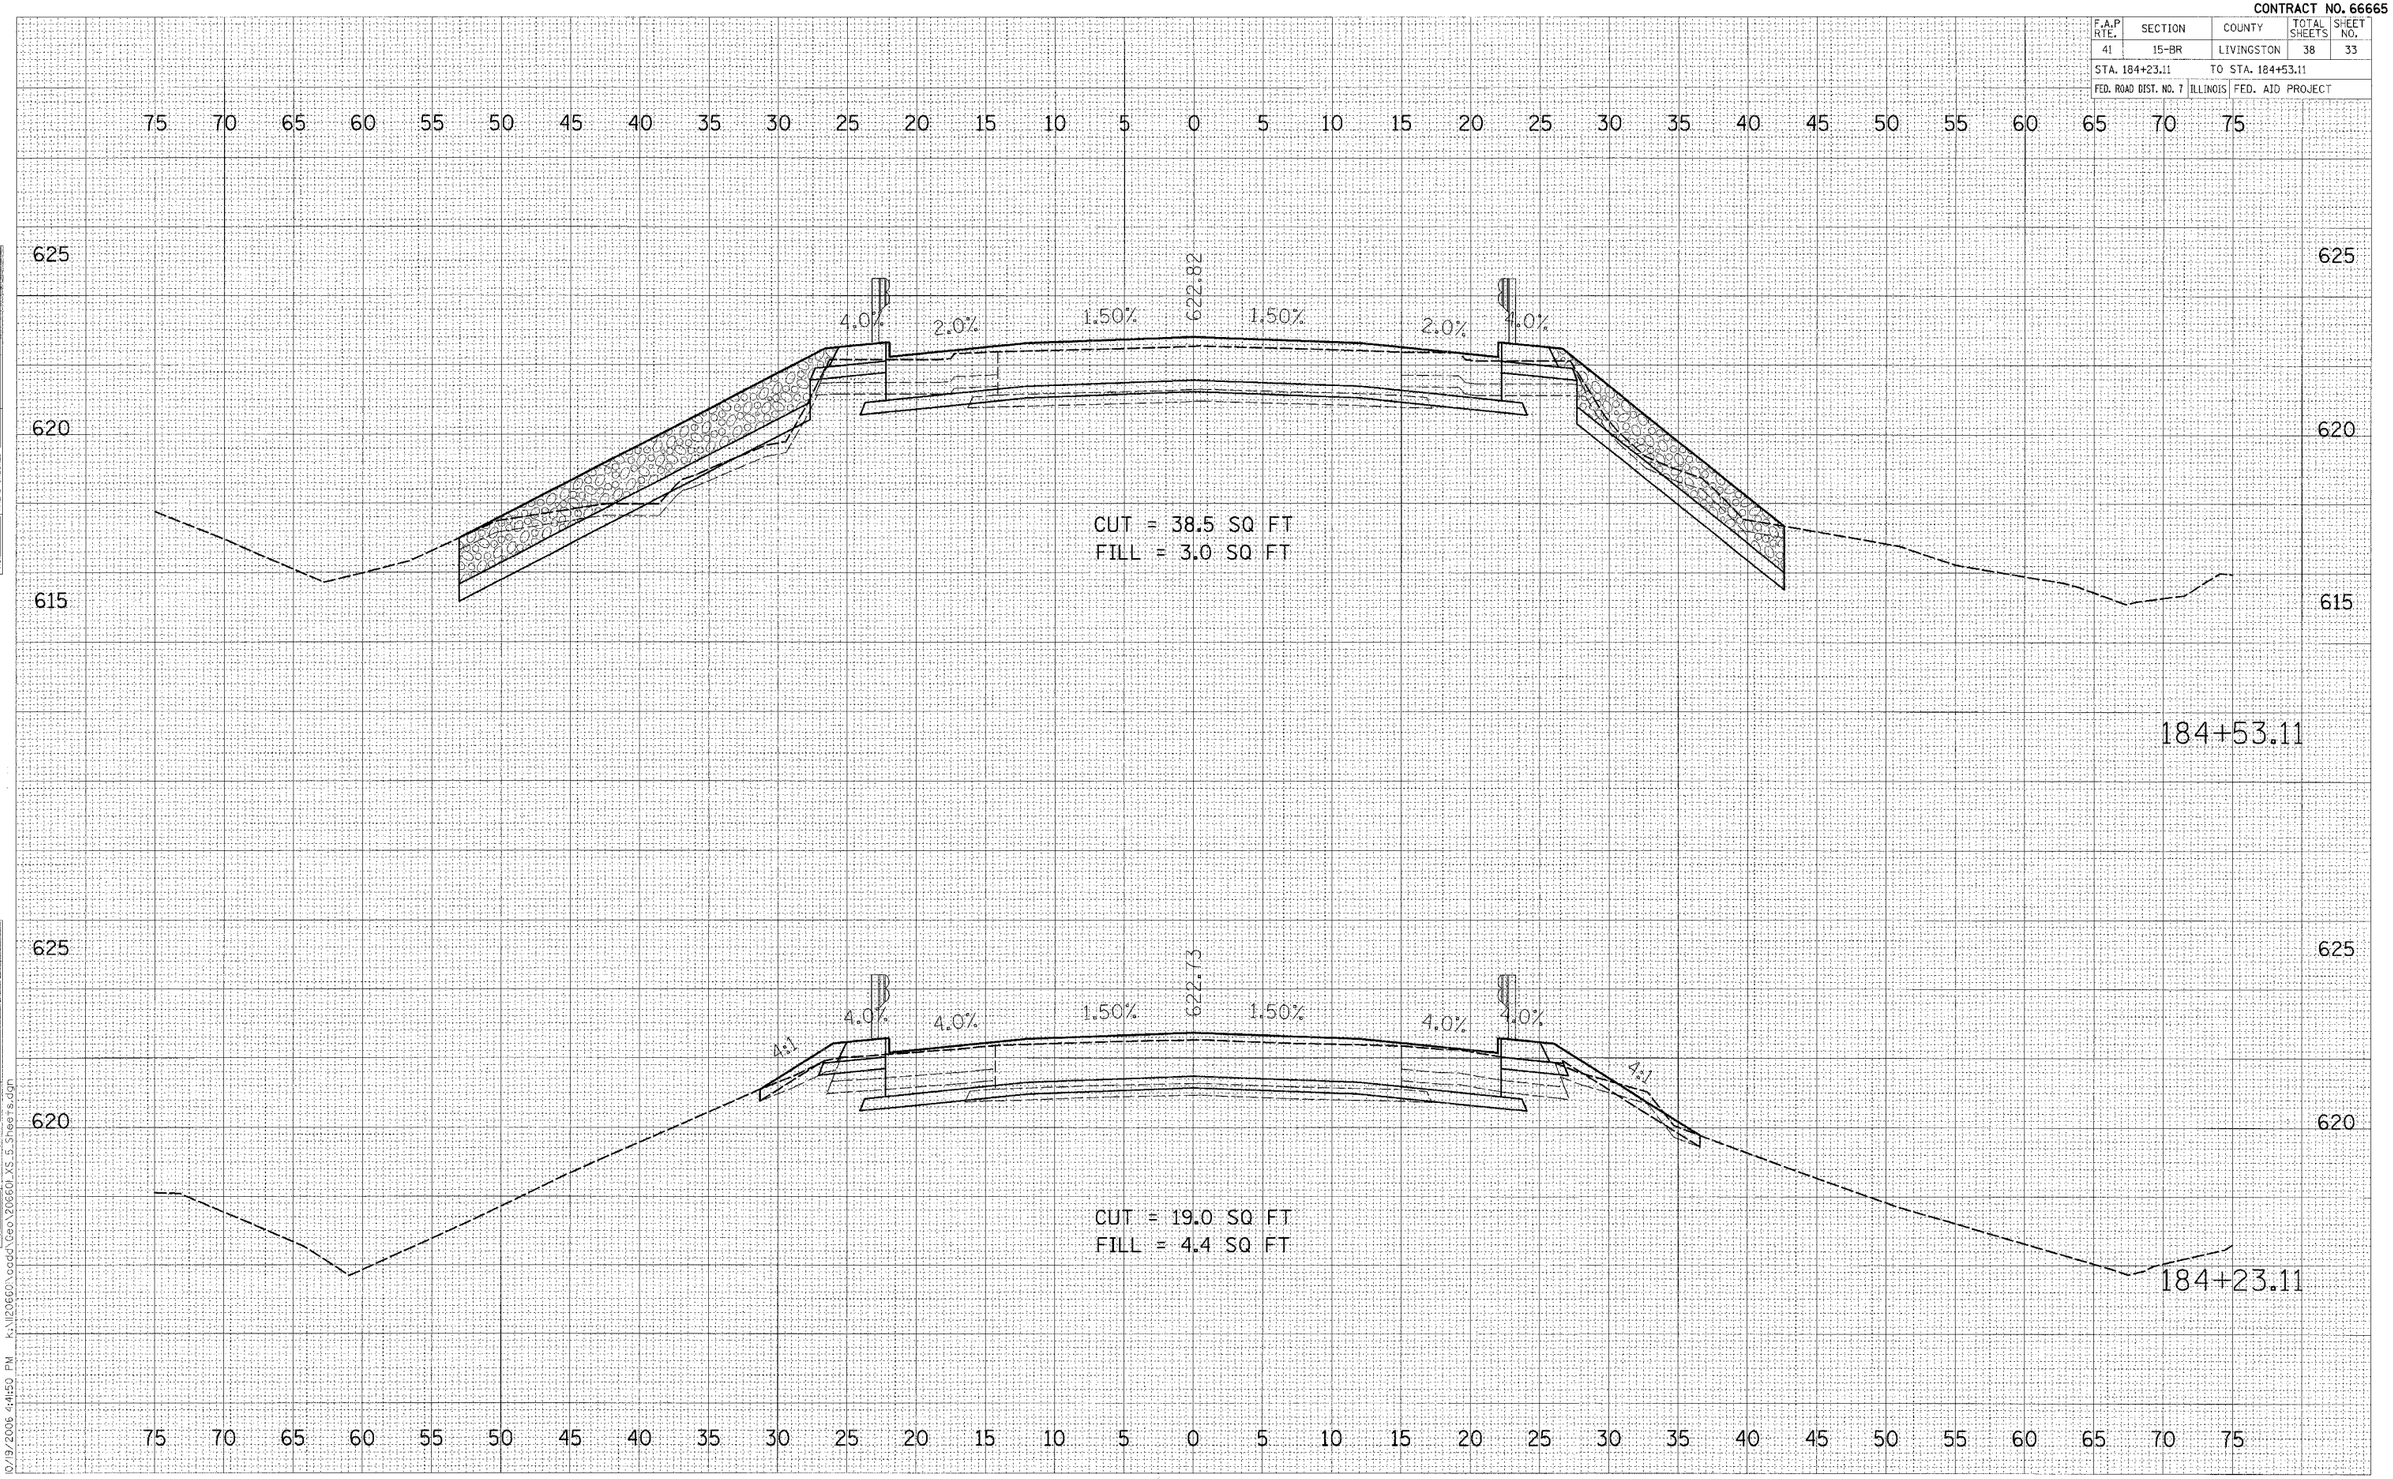

FINAL SURVEY — NOTE BOOK — NO. — SURVEYED — PLOTTED — TEMPLATE — AXIS — AREAS CHECKED — BY — DATE

ORIGINAL SURVEY — NOTE BOOK — NO. — SURVEYED — PLOTTED — TEMPLATE — AXIS — AREAS CHECKED — BY — DATE

10/19/2006 4:41:50 PM K:\I20660\cadd\Geo\20660I_XS_G_Sheets.dgn