F.A.P. RTE.	SECTION	COUNTY	TOTAL SHEETS	SHEET NO.
315	(34-6,55-1)	HANCOCK/ McDONOUGH	433	55
STA. 87+00		TO STA. 101+00		
FED. ROAD DIST. NO.	ILLINOIS	FED. AID PROJECT		

STATE CONTRACT NO. 68206

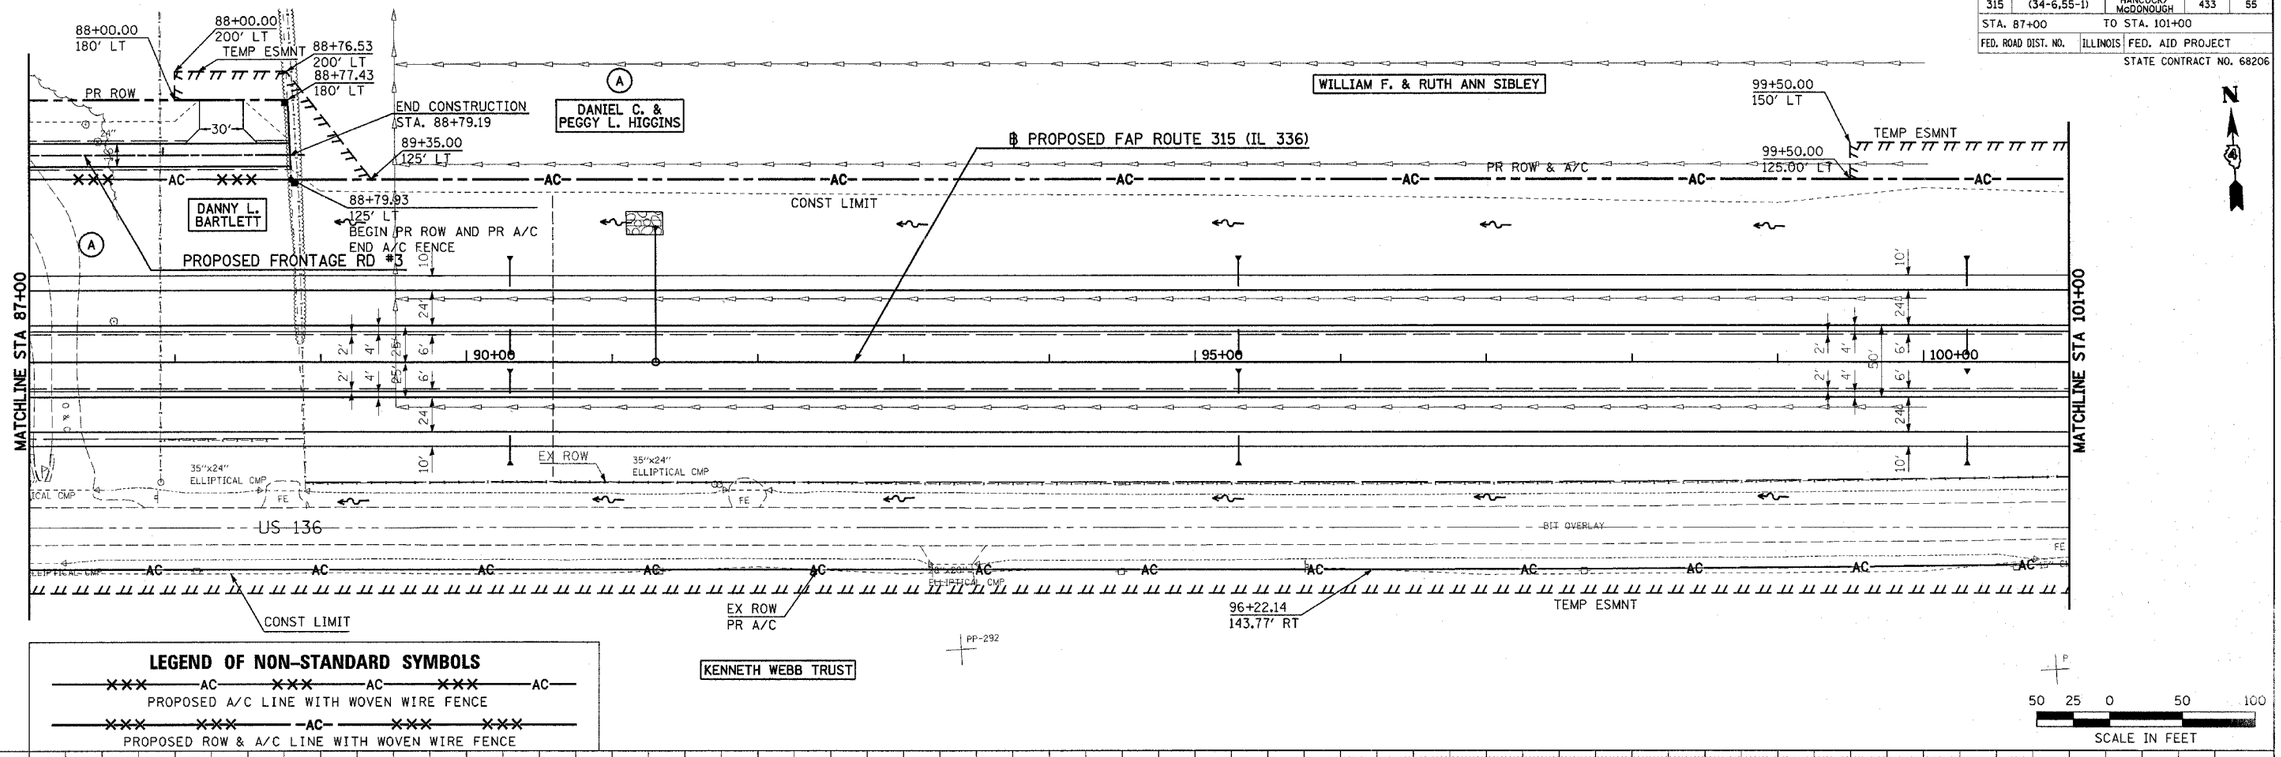

LEGEND OF NON-STANDARD SYMBOLS

XXX —AC— XXX —AC— XXX —AC—
PROPOSED A/C LINE WITH WOVEN WIRE FENCE

XXX XXX —AC— XXX XXX
PROPOSED ROW & A/C LINE WITH WOVEN WIRE FENCE

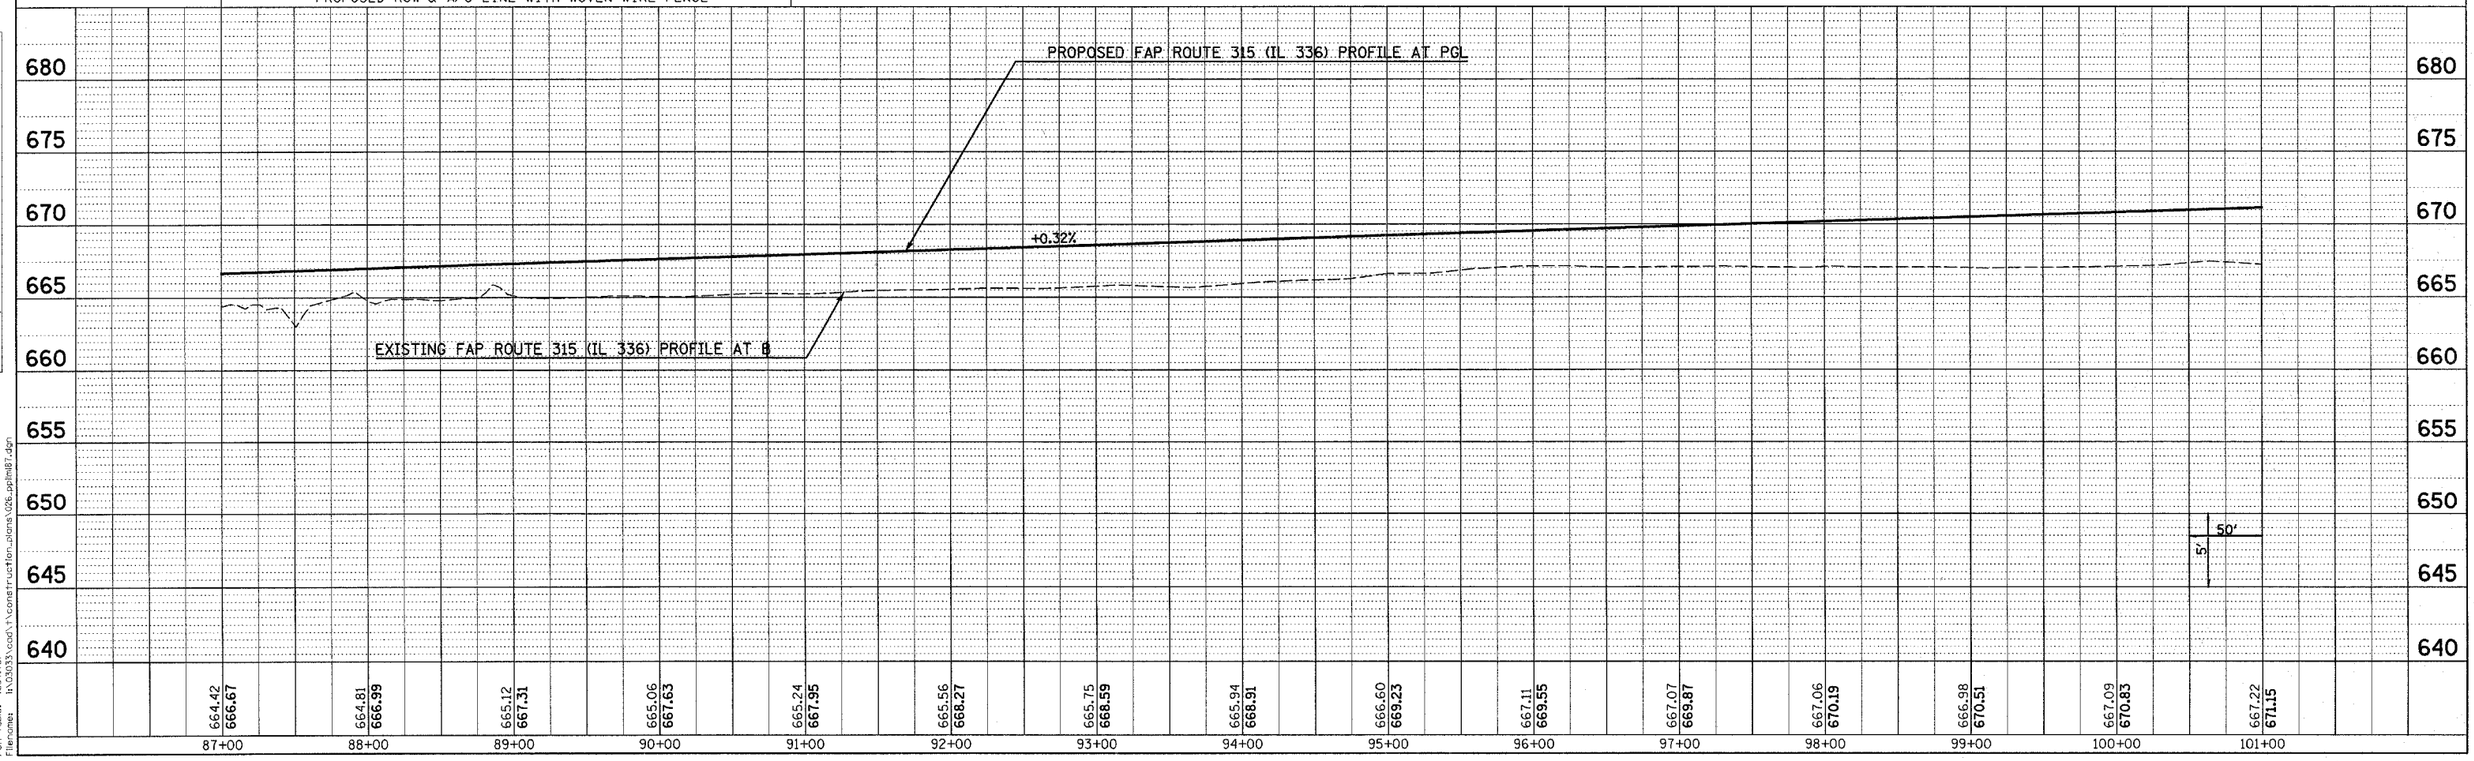

ROADWAY PLAN & PROFILE – FAP ROUTE 315 (IL 336) STA 87+00 TO STA 101+00

PLAN: SURVEYED / PLOTTED / ALIGNMENT CHECKED / RT. OF WAY CHECKED / CADD FILE NAME / NOTE BOOK NO. / BY / DATE

PROFILE: SURVEYED / PLOTTED / GRADES CHECKED / B.M. NOTED / STRUCTURE NOTATNS CHKD / NOTE BOOK NO. / BY / DATE

Plot Date: 7/18/2006
Plot Time: 3:25:02 PM
Plotted By: bschmidt
Pen Table: Idot.tbl
Filename: I:\03033\cad\t\construction_plans\026_pplm187.dgn