LEGEND OF NON-STANDARD SYMBOLS

PROPOSED A/C LINE WITH WOVEN WIRE FENCE

PROPOSED ROW & A/C LINE WITH WOVEN WIRE FENCE

F.A.P. RTE.	SECTION	COUNTY	TOTAL SHEETS	SHEET NO.
315	(34-6,55-1)	HANCOCK/ McDONOUGH	433	58
STA.	TO STA.			
FED. ROAD DIST. NO.	ILLINOIS	FED. AID PROJECT		

STATE CONTRACT NO. 68206

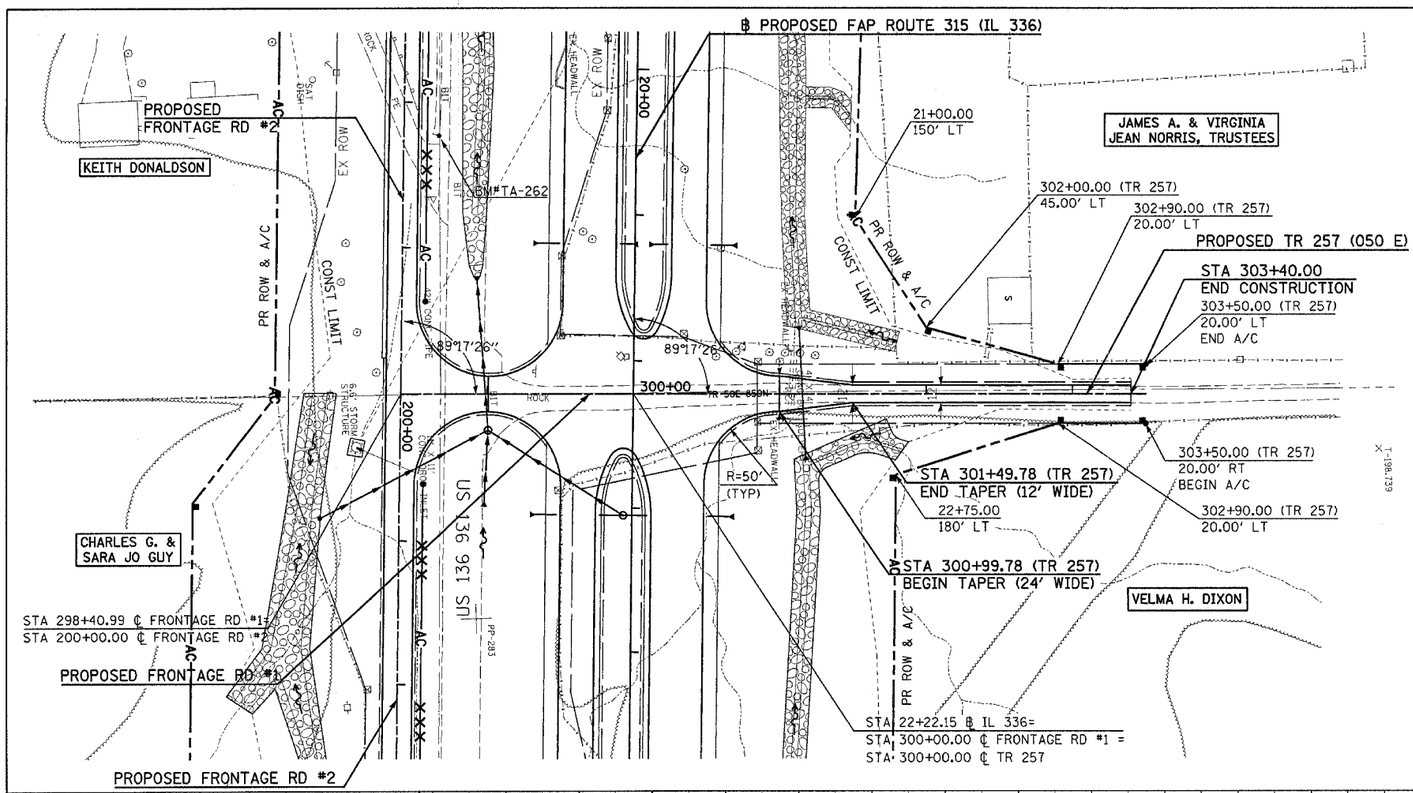

50 25 0 50 100

SCALE IN FEET

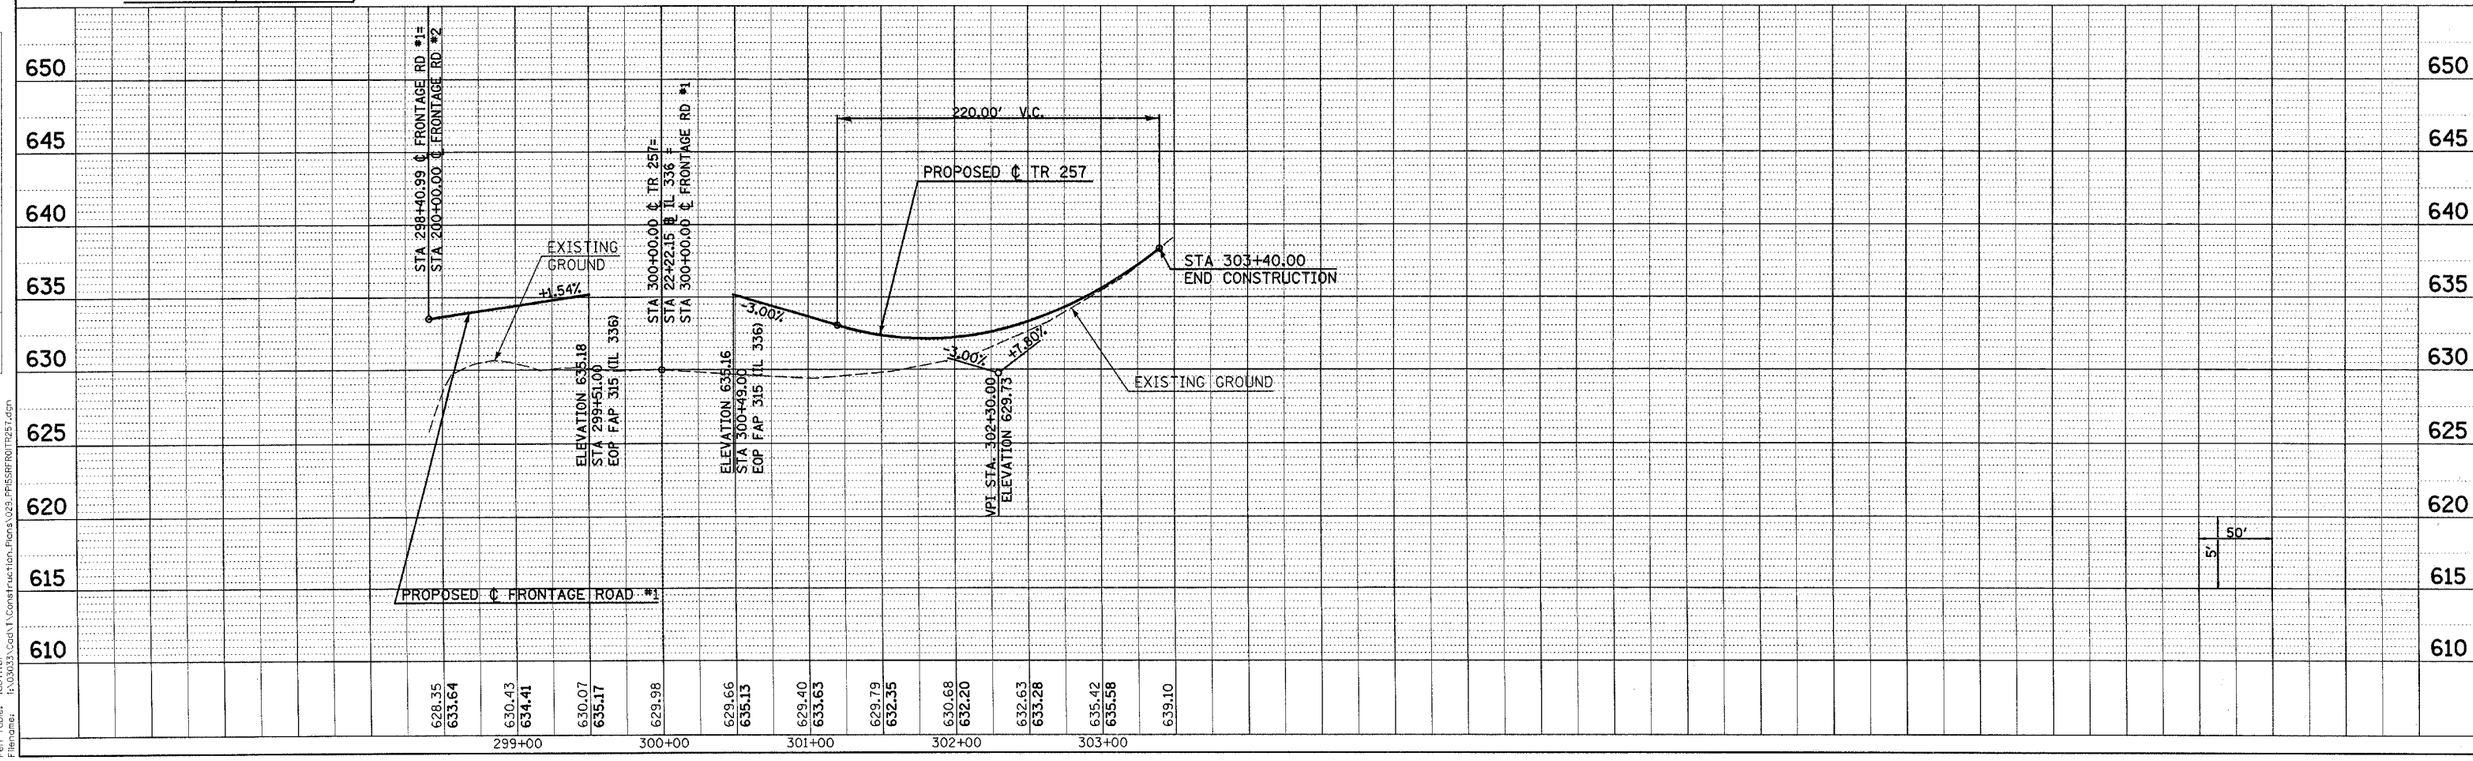

ROADWAY PLAN & PROFILE – FRONTAGE ROAD #1 /TR 257

PLAN: SURVEYED, PLOTTED, ALIGNMENT CHECKED, BEING PLATTED, CADD FILE NAME, NOTE BOOK, NO., BY, DATE

PROFILE: SURVEYED, PLOTTED, GRADES CHECKED, BEING PLATTED, STRUCTURE NOTATIONS CHKD, NO., BY, DATE

Plot Date: 7/20/2006
Plot Time: 10:36:09 AM
Plotted By: kschmidt
Pen Tables: kschmidt
Filename: D:\0315\Contr1\Construction Plans\023-FR55RFR01TR257.dgn