F.A.P. RTE.	SECTION	COUNTY	TOTAL SHEETS	SHEET NO.
315	(34-6,55-1)	HANCOCK/ McDONOUGH	433	61
STA. 195+00		TO STA.		
FED. ROAD DIST. NO.	ILLINOIS	FED. AID PROJECT		

STATE CONTRACT NO. 68206

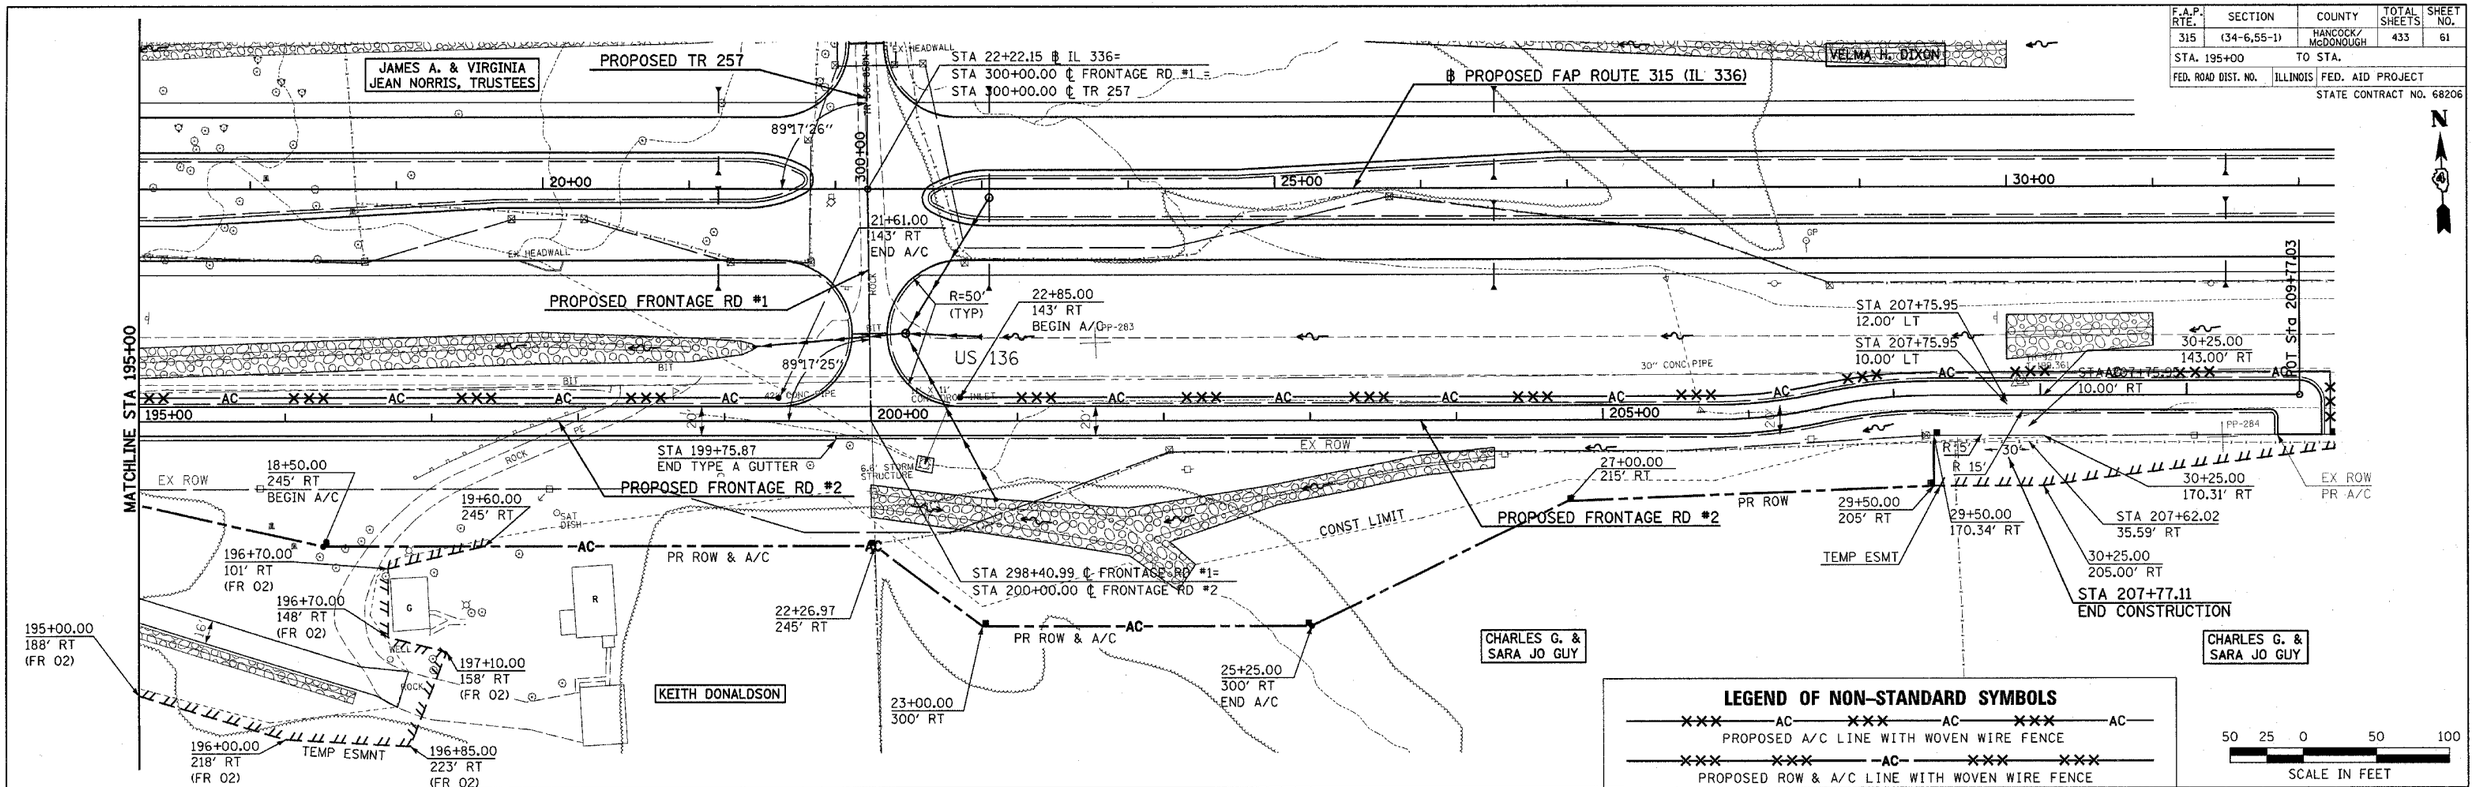

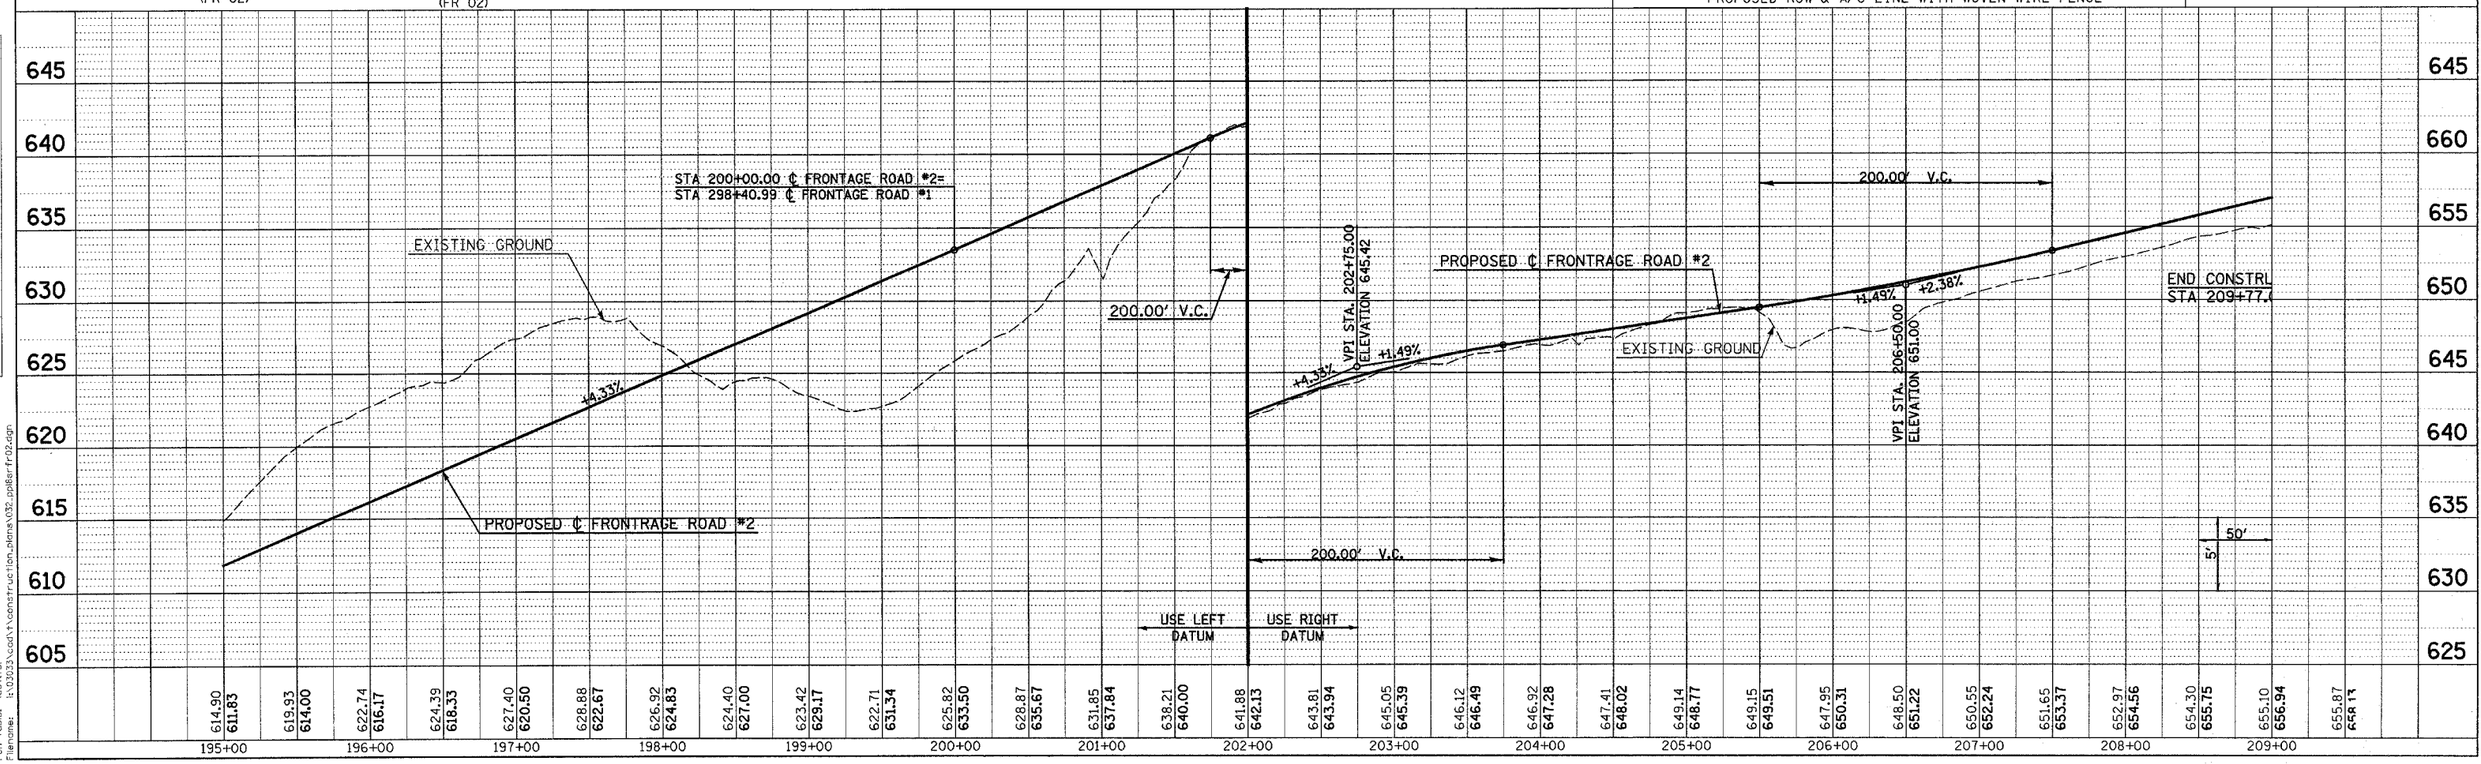

ROADWAY PLAN & PROFILE – FRONTAGE ROAD #2

PLAN: SURVEYED / PLOTTED / ALIGNMENT CHECKED / RT. OF WAY CHECKED / CADD FILE NAME — NOTE BOOK NO. — BY — DATE

PROFILE: SURVEYED / PLOTTED / GRADES CHECKED / B.M. NOTED / STRUCTURE NOTATIONS CHKD — NOTE BOOK NO. — BY — DATE

Plot Date: 7/8/2006
Plot Time: 3:25:11 PM
Plot Scale: 1:50 (H) 1:10 (V)
Pen Table: idot.tbl
Filename: I:\03033\cadd\construction_plans\035_ppl&sr-fr02.dgn