F.A.P. RTE.	SECTION	COUNTY	TOTAL SHEETS	SHEET NO.
315	(34-6,55-1)	HANCOCK/ McDONOUGH	433	65
STA.	TO STA.			
FED. ROAD DIST. NO.	ILLINOIS	FED. AID PROJECT		

STATE CONTRACT NO. 68206

LEGEND OF NON-STANDARD SYMBOLS

—XXX—AC—XXX—AC—XXX—AC— PROPOSED A/C LINE WITH WOVEN WIRE FENCE

—XXX—XXX—AC—XXX—XXX— PROPOSED ROW & A/C LINE WITH WOVEN WIRE FENCE

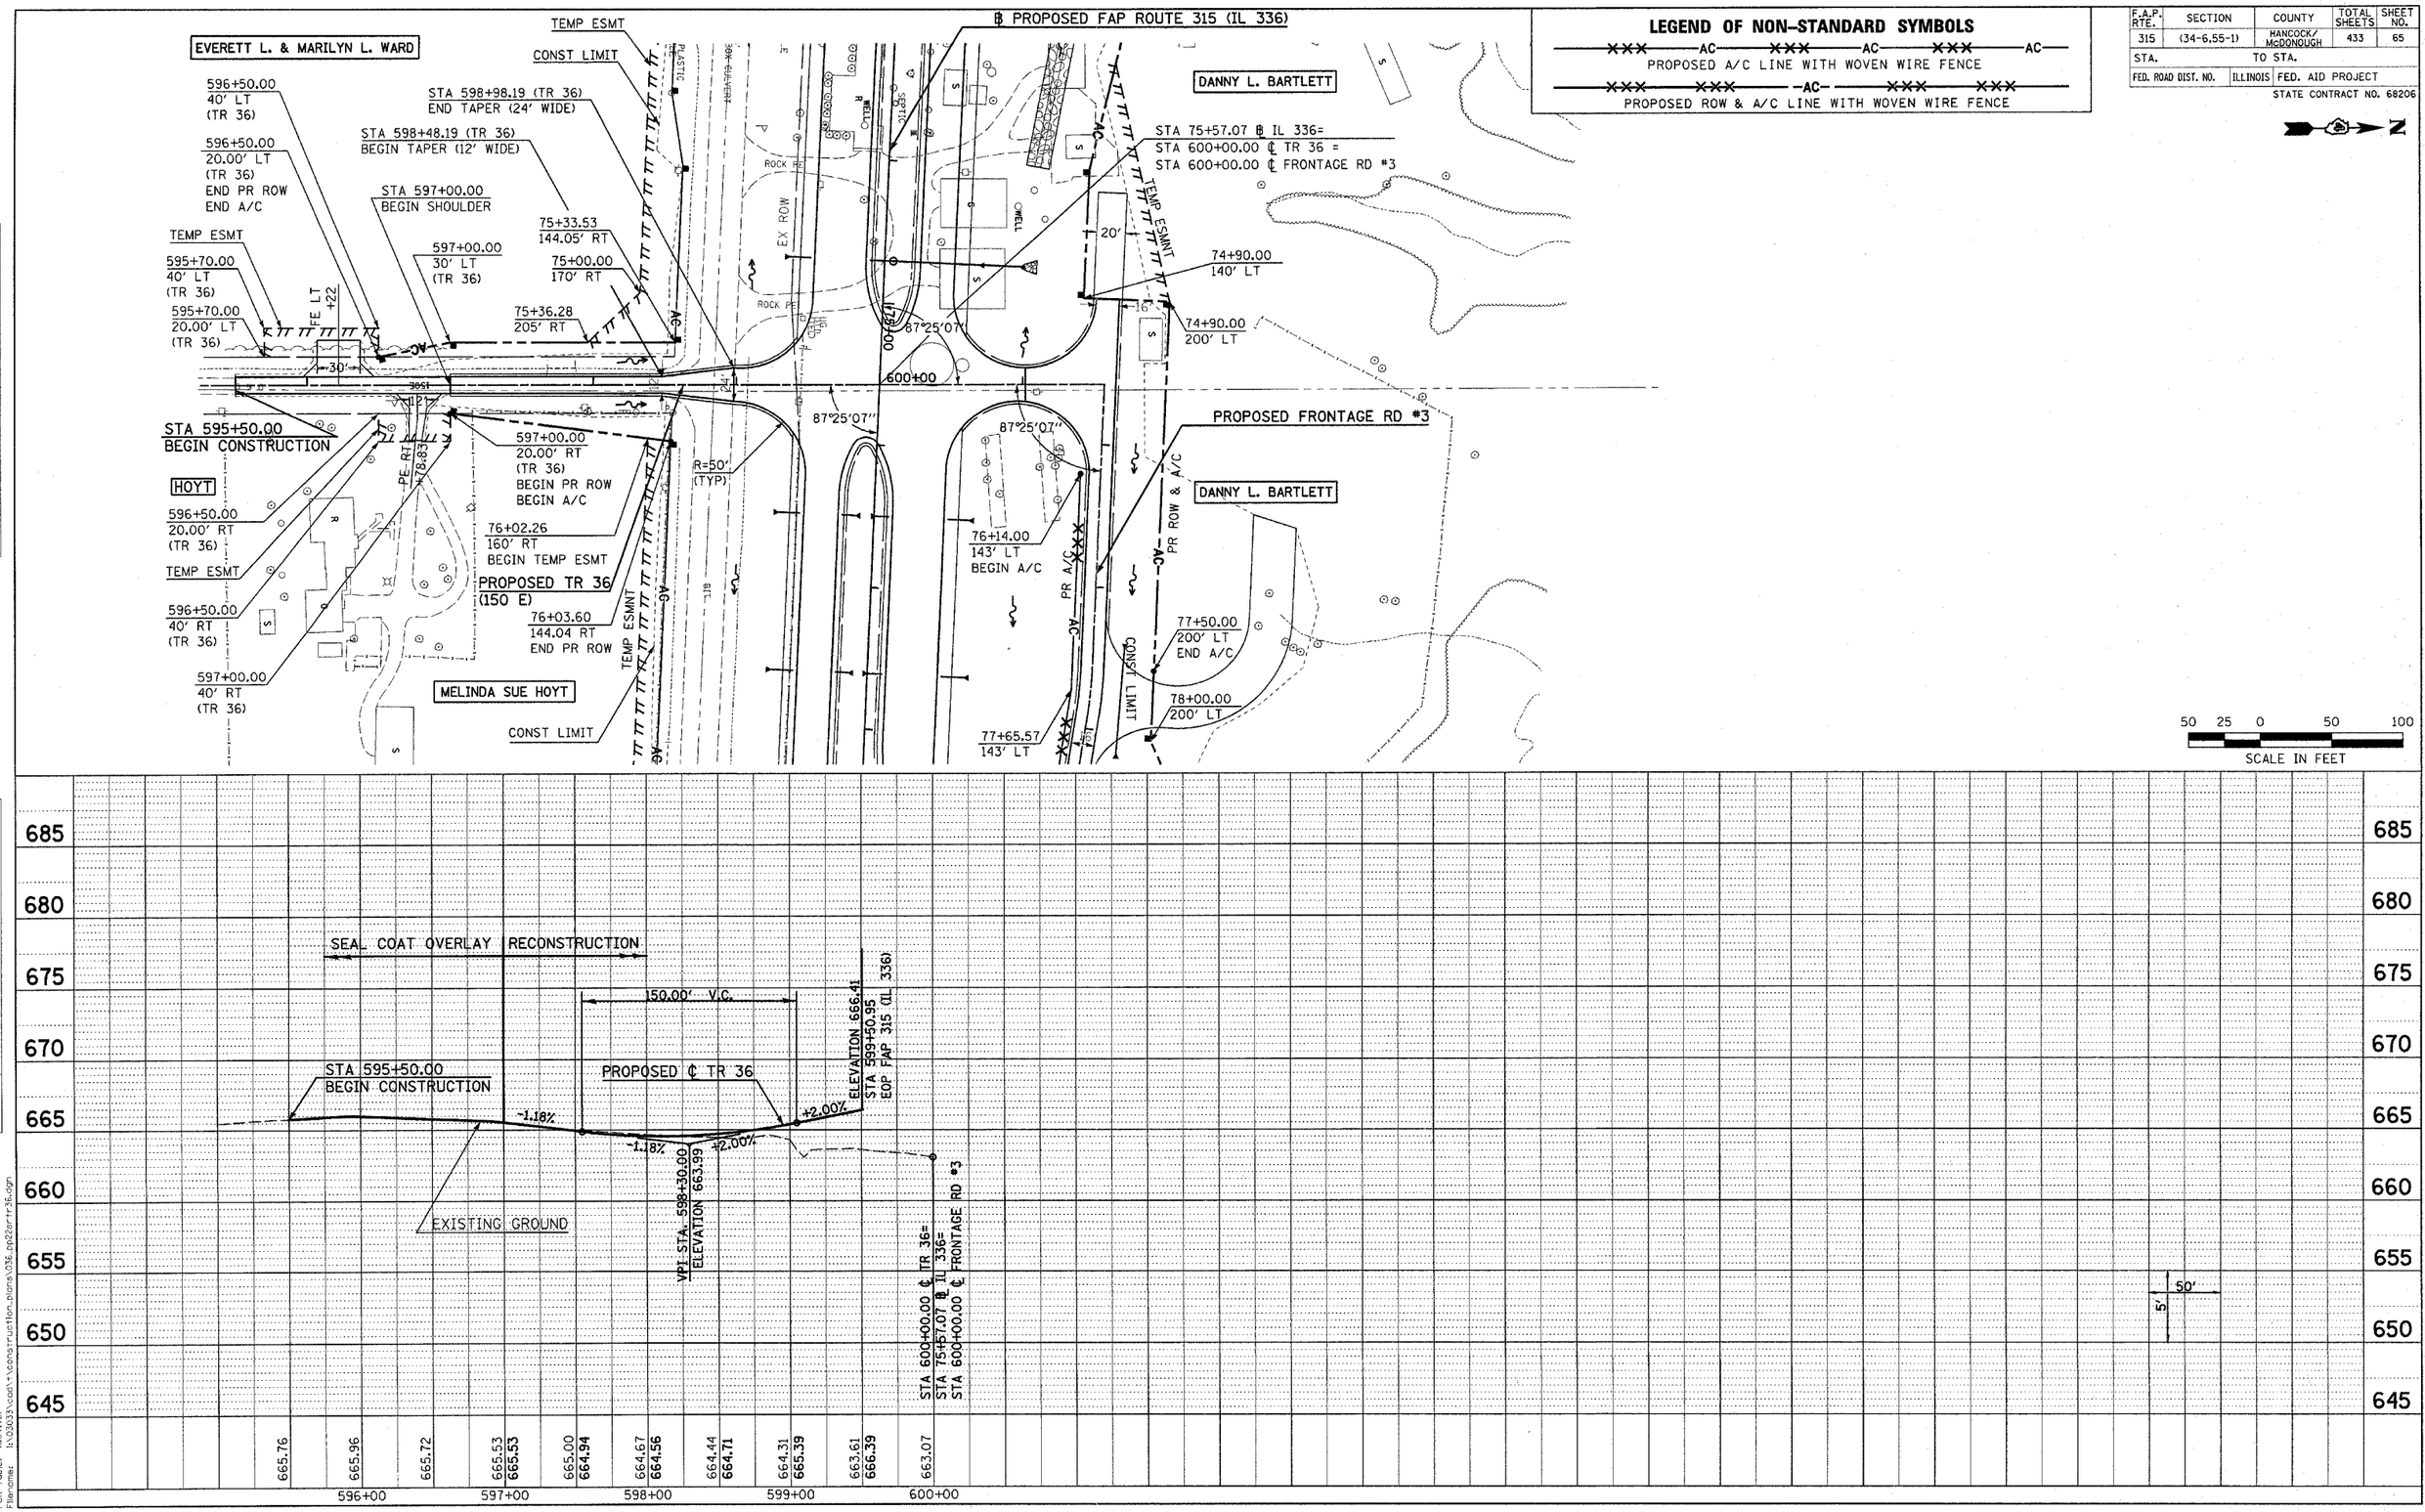

PLAN		BY	DATE
SURVEYED			
PLOTTED			
ALIGNMENT CHECKED			
RT.-OF-WAY CHECKED			
CADD FILE NAME			
NOTE BOOK NO.			

PROFILE		BY	DATE
SURVEYED			
PLOTTED			
GRADES CHECKED			
B.M. NOTED			
STRUCTURE NOTATIONS CHKD			
NOTE BOOK NO.			

Plot Date: 7/8/2005
Plot Time: 3:22:25 PM
Plot Scale: 25 scale/in
Pen Table: hdot.tbl
Filename: I:\03033\cadd\construction_plans\036_pp22srtr36.dgn

ROADWAY PLAN & PROFILE – TR 36