F.A.P. RTE.	SECTION	COUNTY	TOTAL SHEETS	SHEET NO.
315	(34-6,55-1)	HANCOCK/ McDONOUGH	433	131
STA. 195+00.00	TO STA. 207+77.02			
FED. ROAD DIST. NO.	ILLINOIS	FED. AID PROJECT		
		STATE CONTRACT NO. 68206		

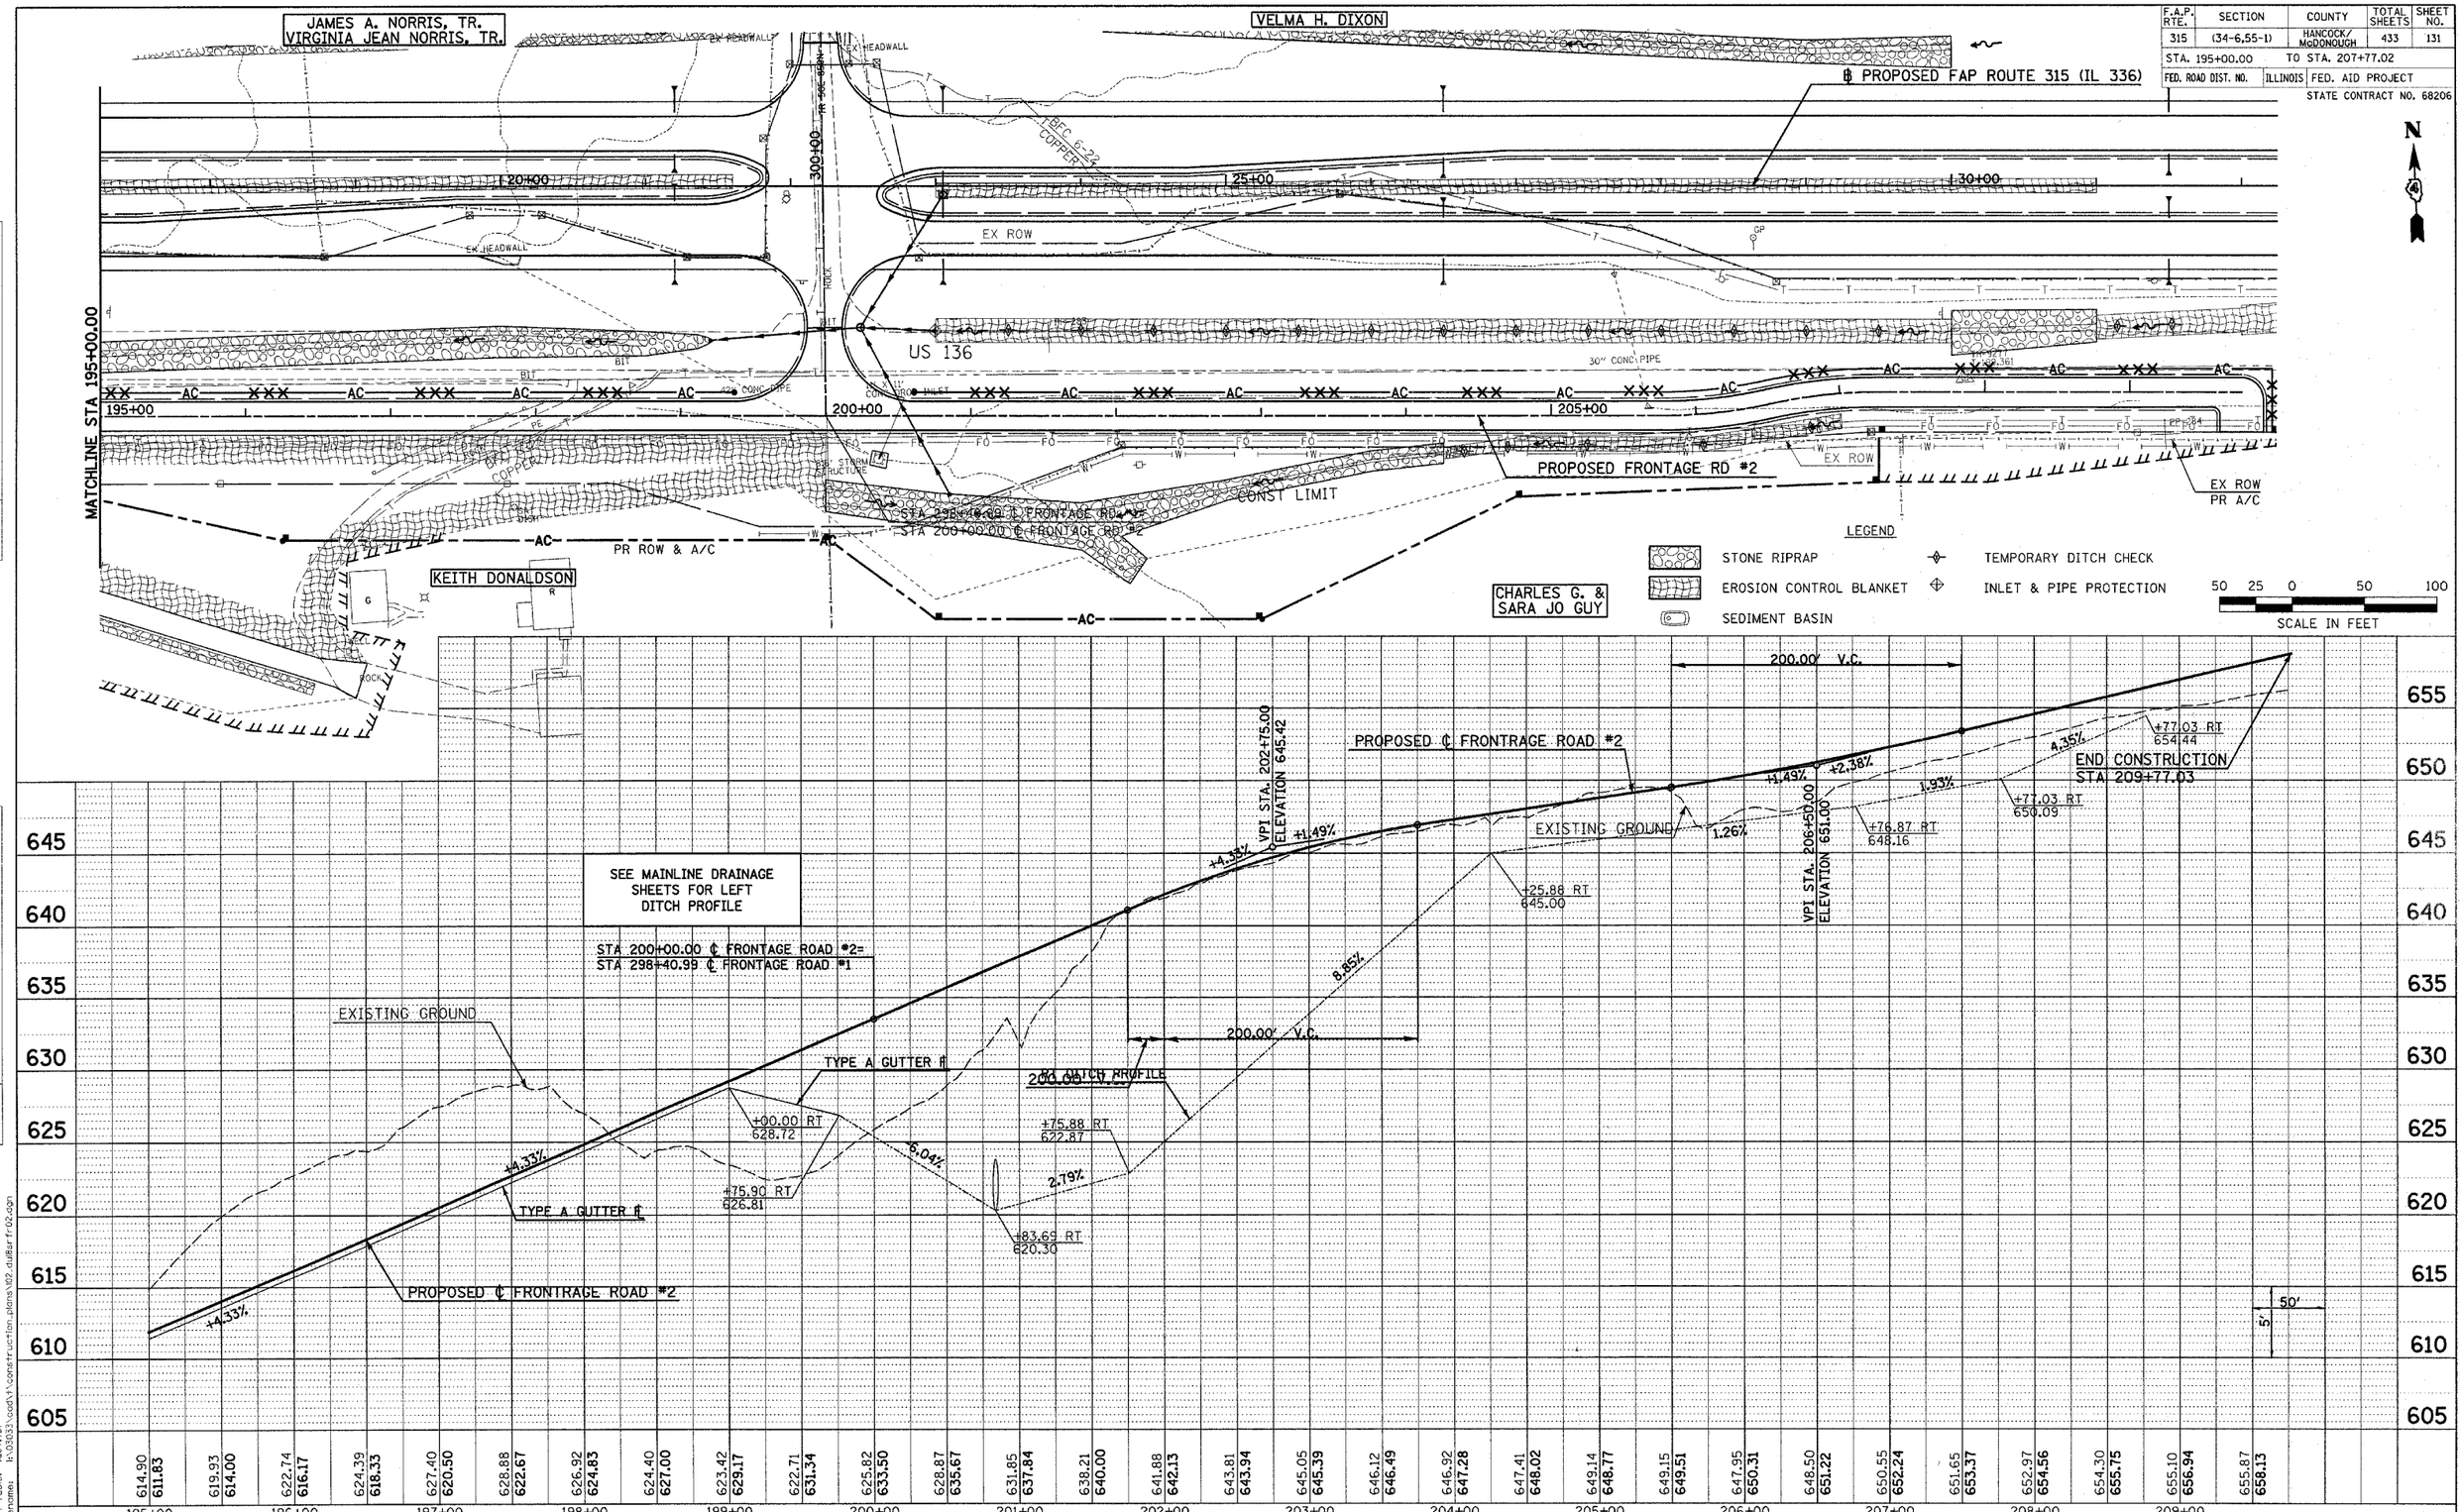

DRAINAGE AND UTILITY PLAN & PROFILE – FRONTAGE ROAD #2