F.A.P. RTE.	SECTION	COUNTY	TOTAL SHEETS	SHEET NO.
315	(34-6.55-1)	HANCOCK/ McDONOUGH	433	134
STA. 500+00.00		TO STA. 507+57.46		
FED. ROAD DIST. NO.	ILLINOIS	FED. AID PROJECT		

STATE CONTRACT NO. 68206

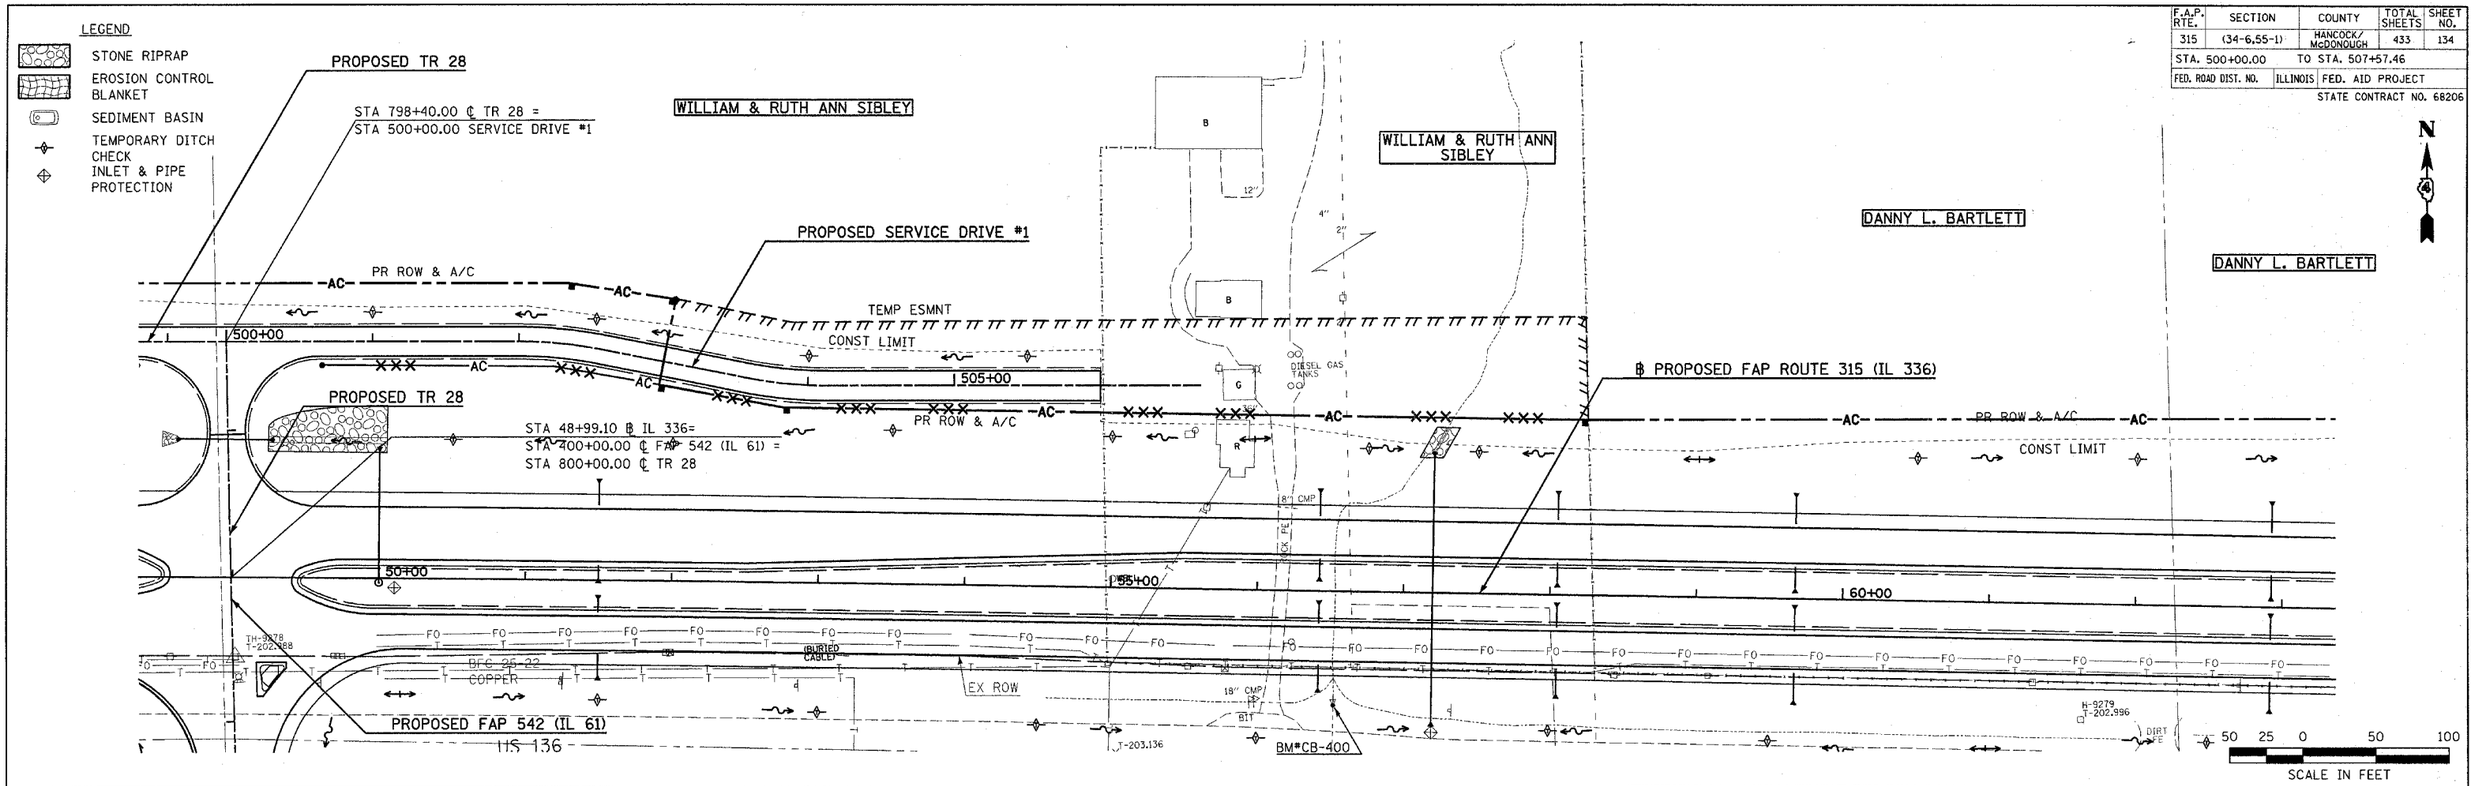

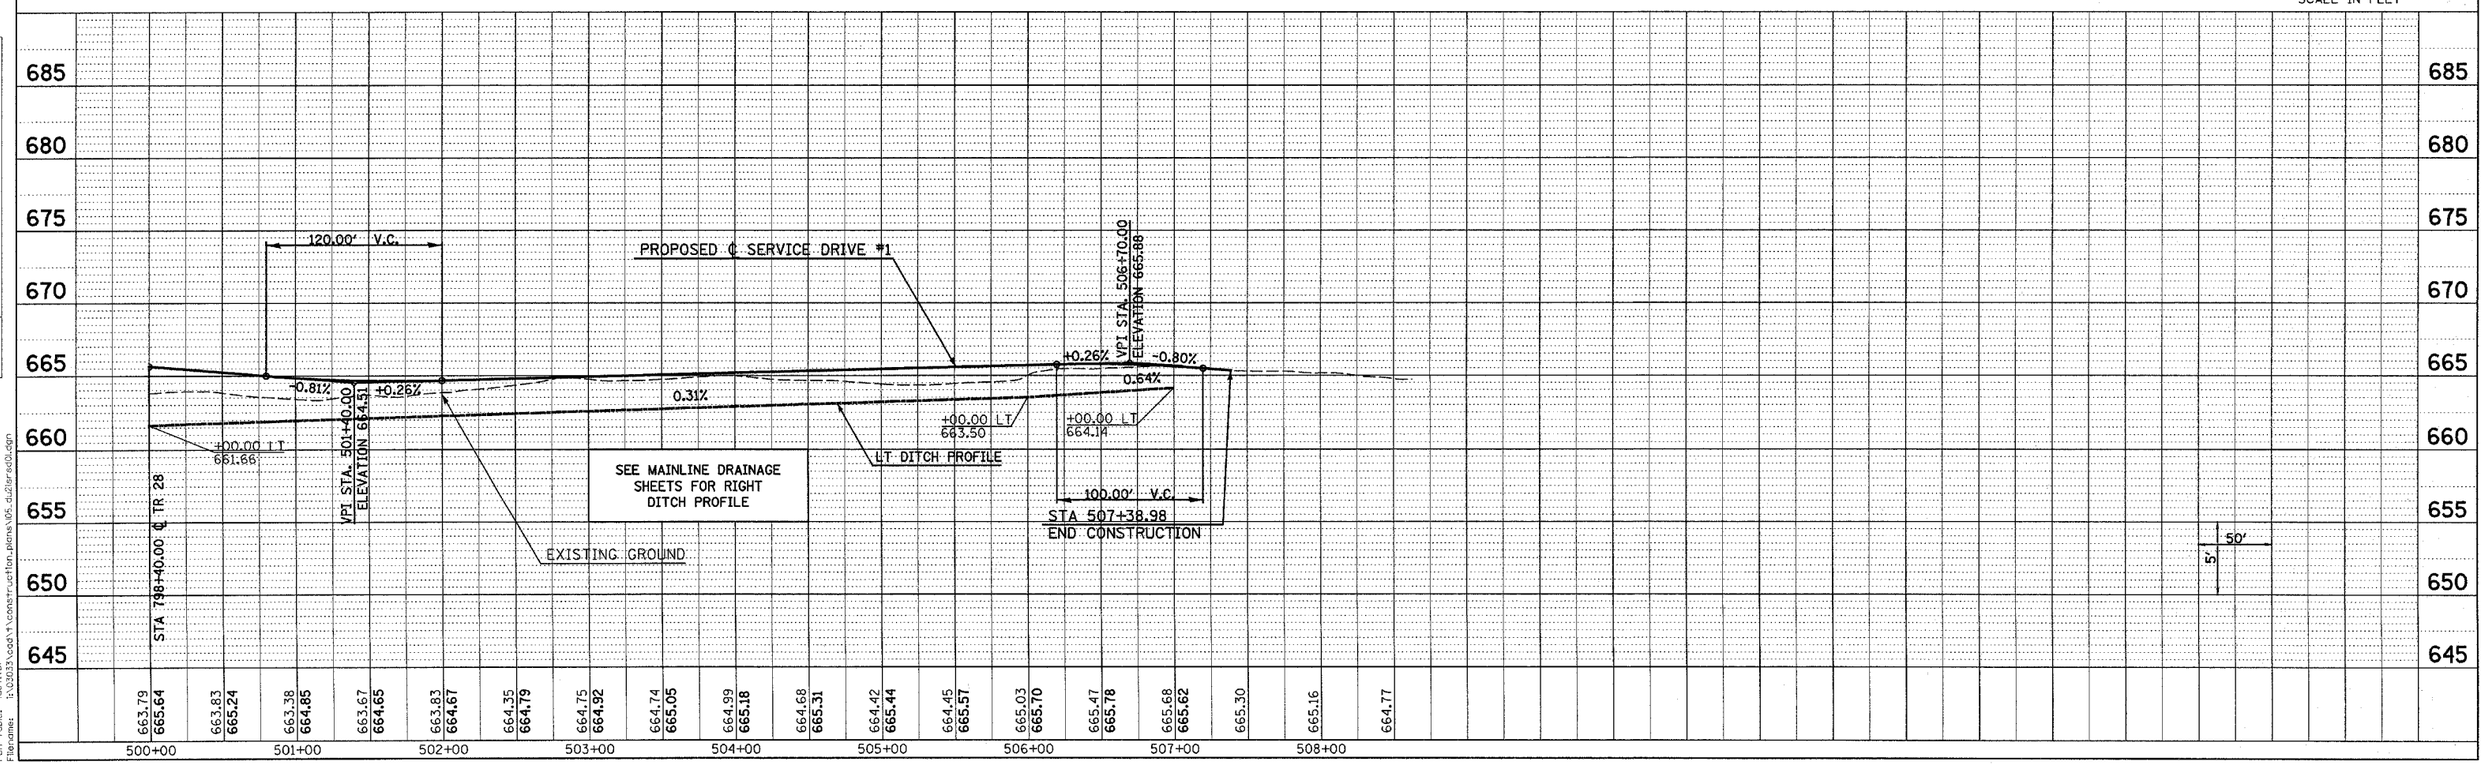

PLAN — NOTE BOOK NO. — SURVEYED — PLOTTED — ALIGNMENT CHECKED — RT. OF WAY CHECKED — CADD FILE NAME — BY — DATE

PROFILE — NOTE BOOK NO. — SURVEYED — PLOTTED — GRADES CHECKED — B.M. NOTED — STRUCTURE NOTATNS CHKD — BY — DATE

Plot Date: 7/18/2006
Plot Time: 3:28:06 PM
Plotted By: bschmidt
Pen Table: idot.tbl
Filename: i:\03033\cad\t\construction_plans\05_du2lsrsd01.dgn

DRAINAGE AND UTILITY PLAN & PROFILE – SERVICE DRIVE #1