F.A.P RTE.	SECTION	COUNTY	TOTAL SHEETS	SHEET NO.
315	(34-6,55-1)	HANCOCK/ McDONOUGH	433	141
STA. 57+00.00		TO STA. 89+00.00		
FED. ROAD DIST. NO.	ILLINOIS	FED. AID PROJECT		

STATE CONTRACT NO. 68206

PLAN — SURVEYED / PLOTTED / ALIGNMENT CHECKED / ALL PLAN NOTATIONS CHKD / CADD FILE NAME / NOTE BOOK / NO. / BY / DATE

PROFILE — SURVEYED / PLOTTED / GRADES CHECKED / ALL PROFILE NOTATIONS CHKD / STRUCTURE NOTATIONS CHKD / NOTE BOOK / NO. / BY / DATE

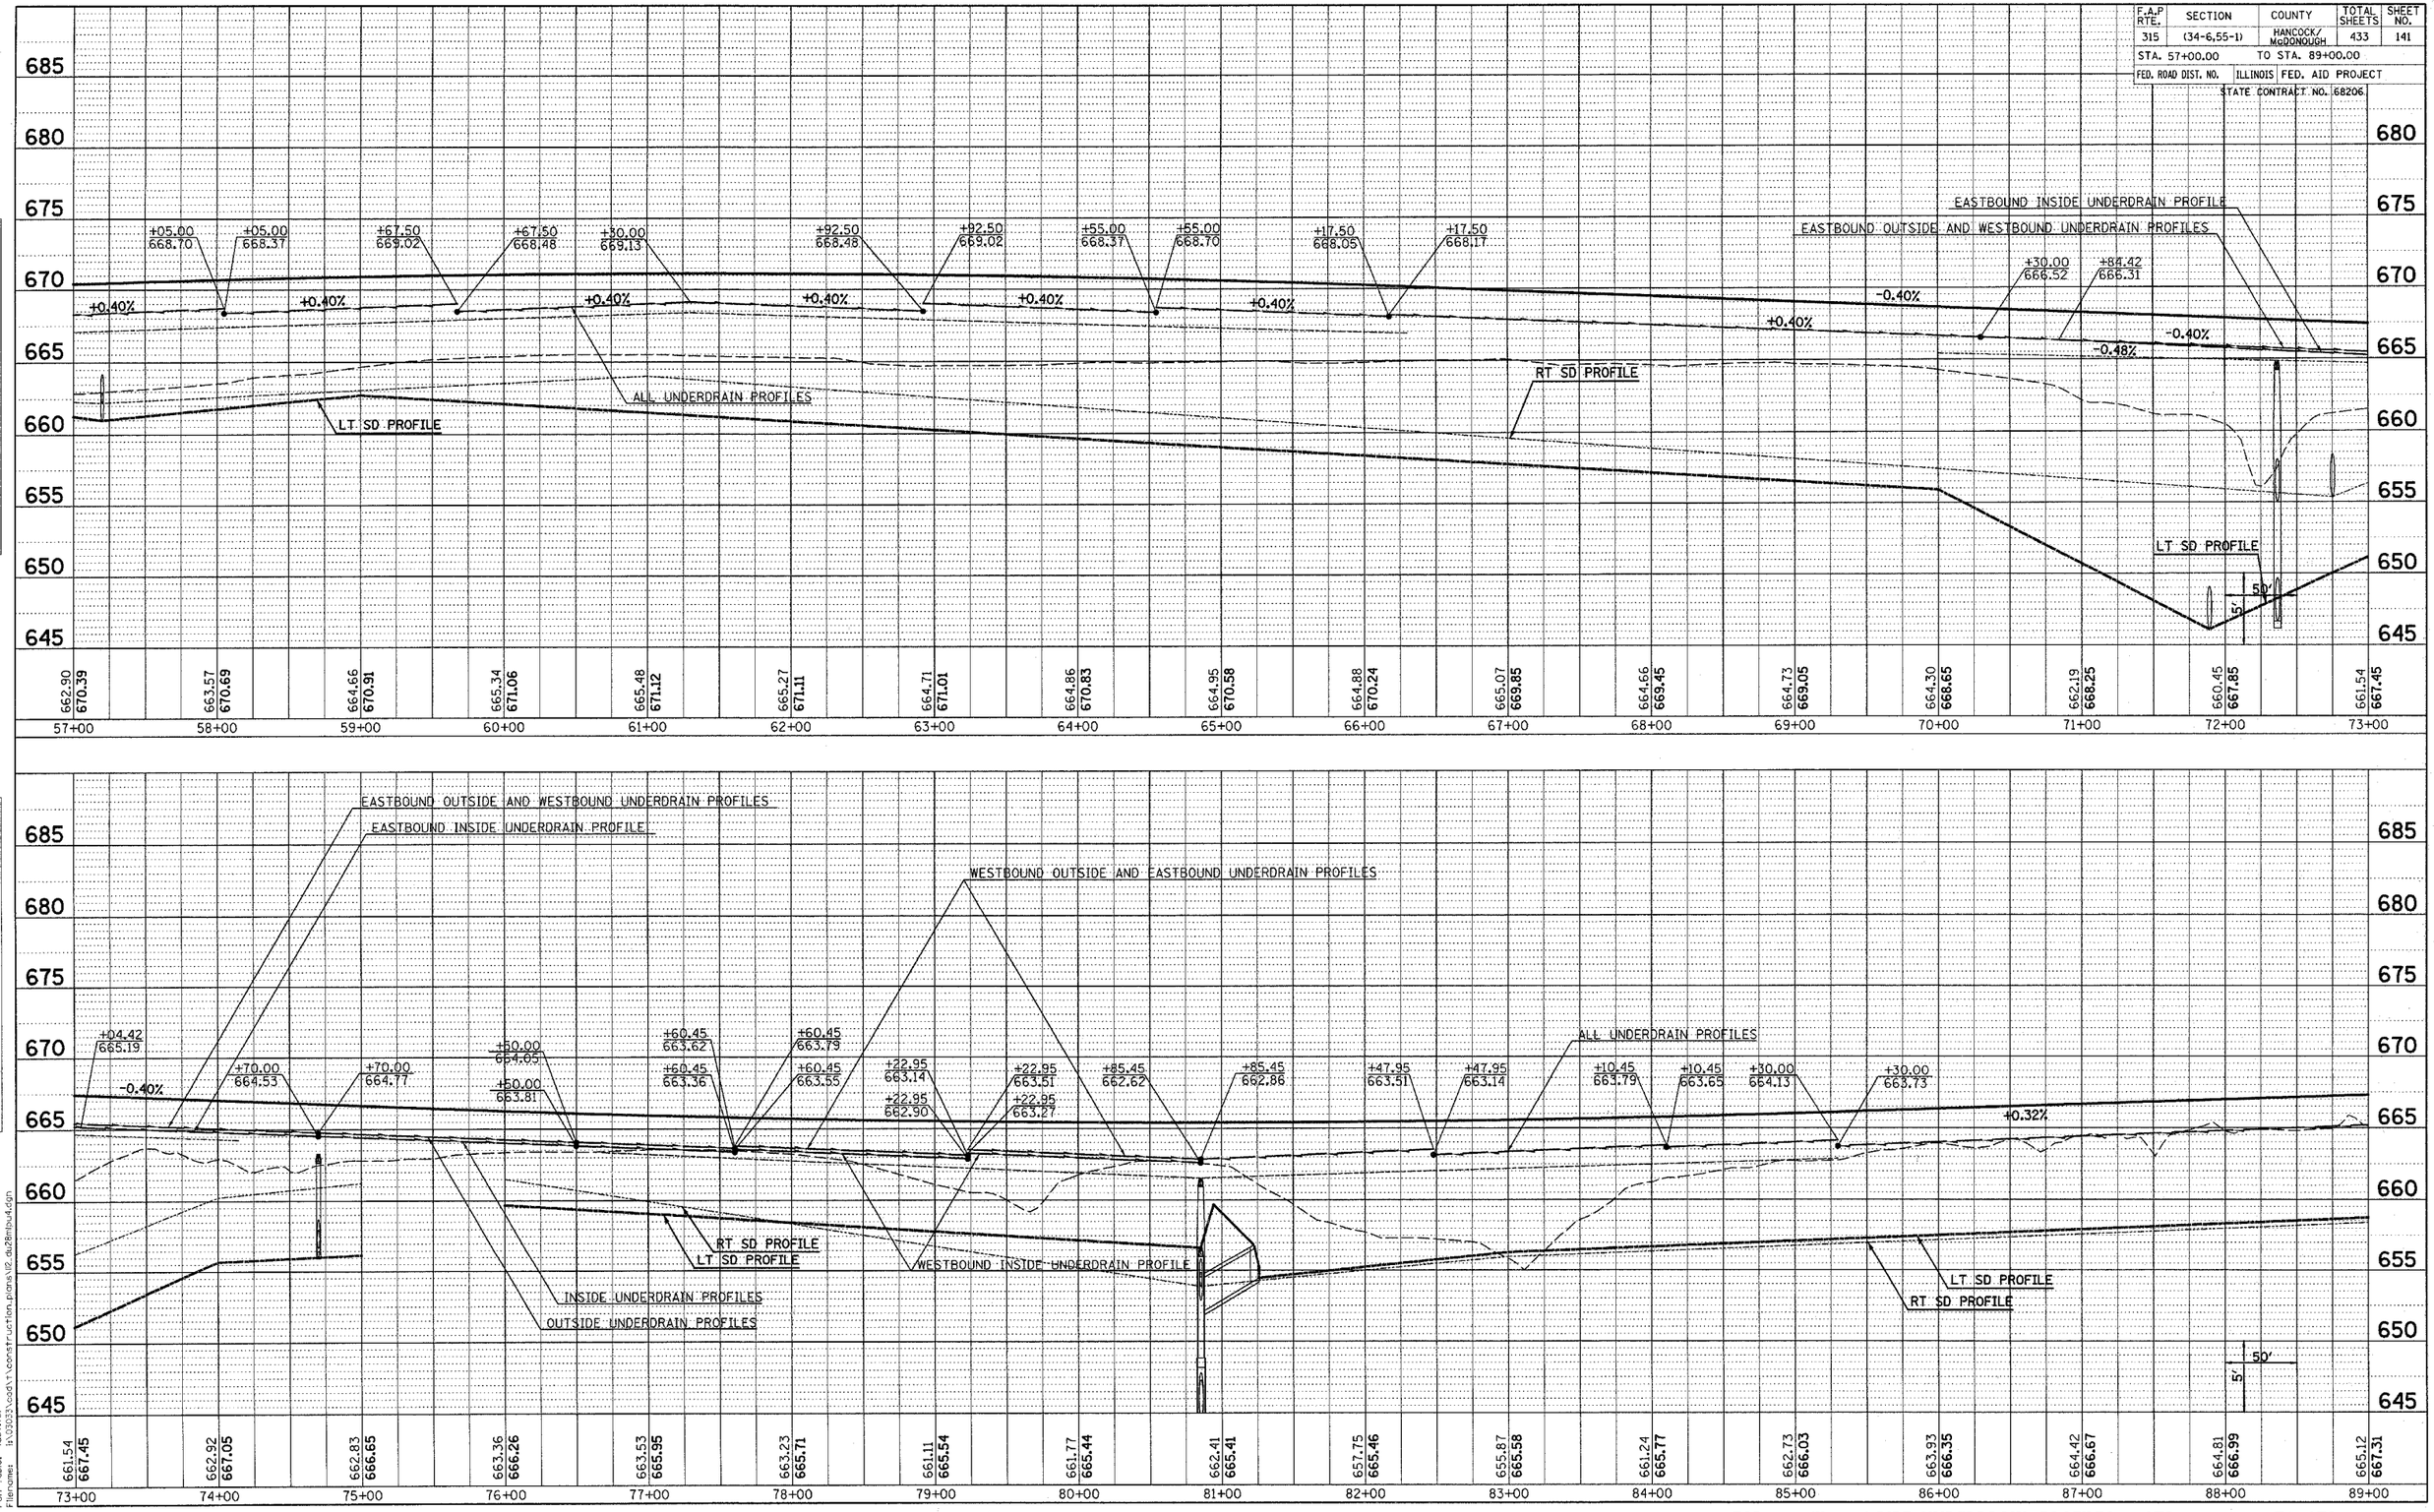

Plot Date: 7/8/2006
Plot Time: 3:28:25 PM
Plotted By: bschmidt
Xref Tables: ex_ltr.tbl
Filenames: i:\03031\cadd\construction plans\i2_du28mlnw4.dgn

FAP 315 (IL 336) PIPE UNDERDRAIN PROFILES – STA 57+00.00 TO STA 89+00.00