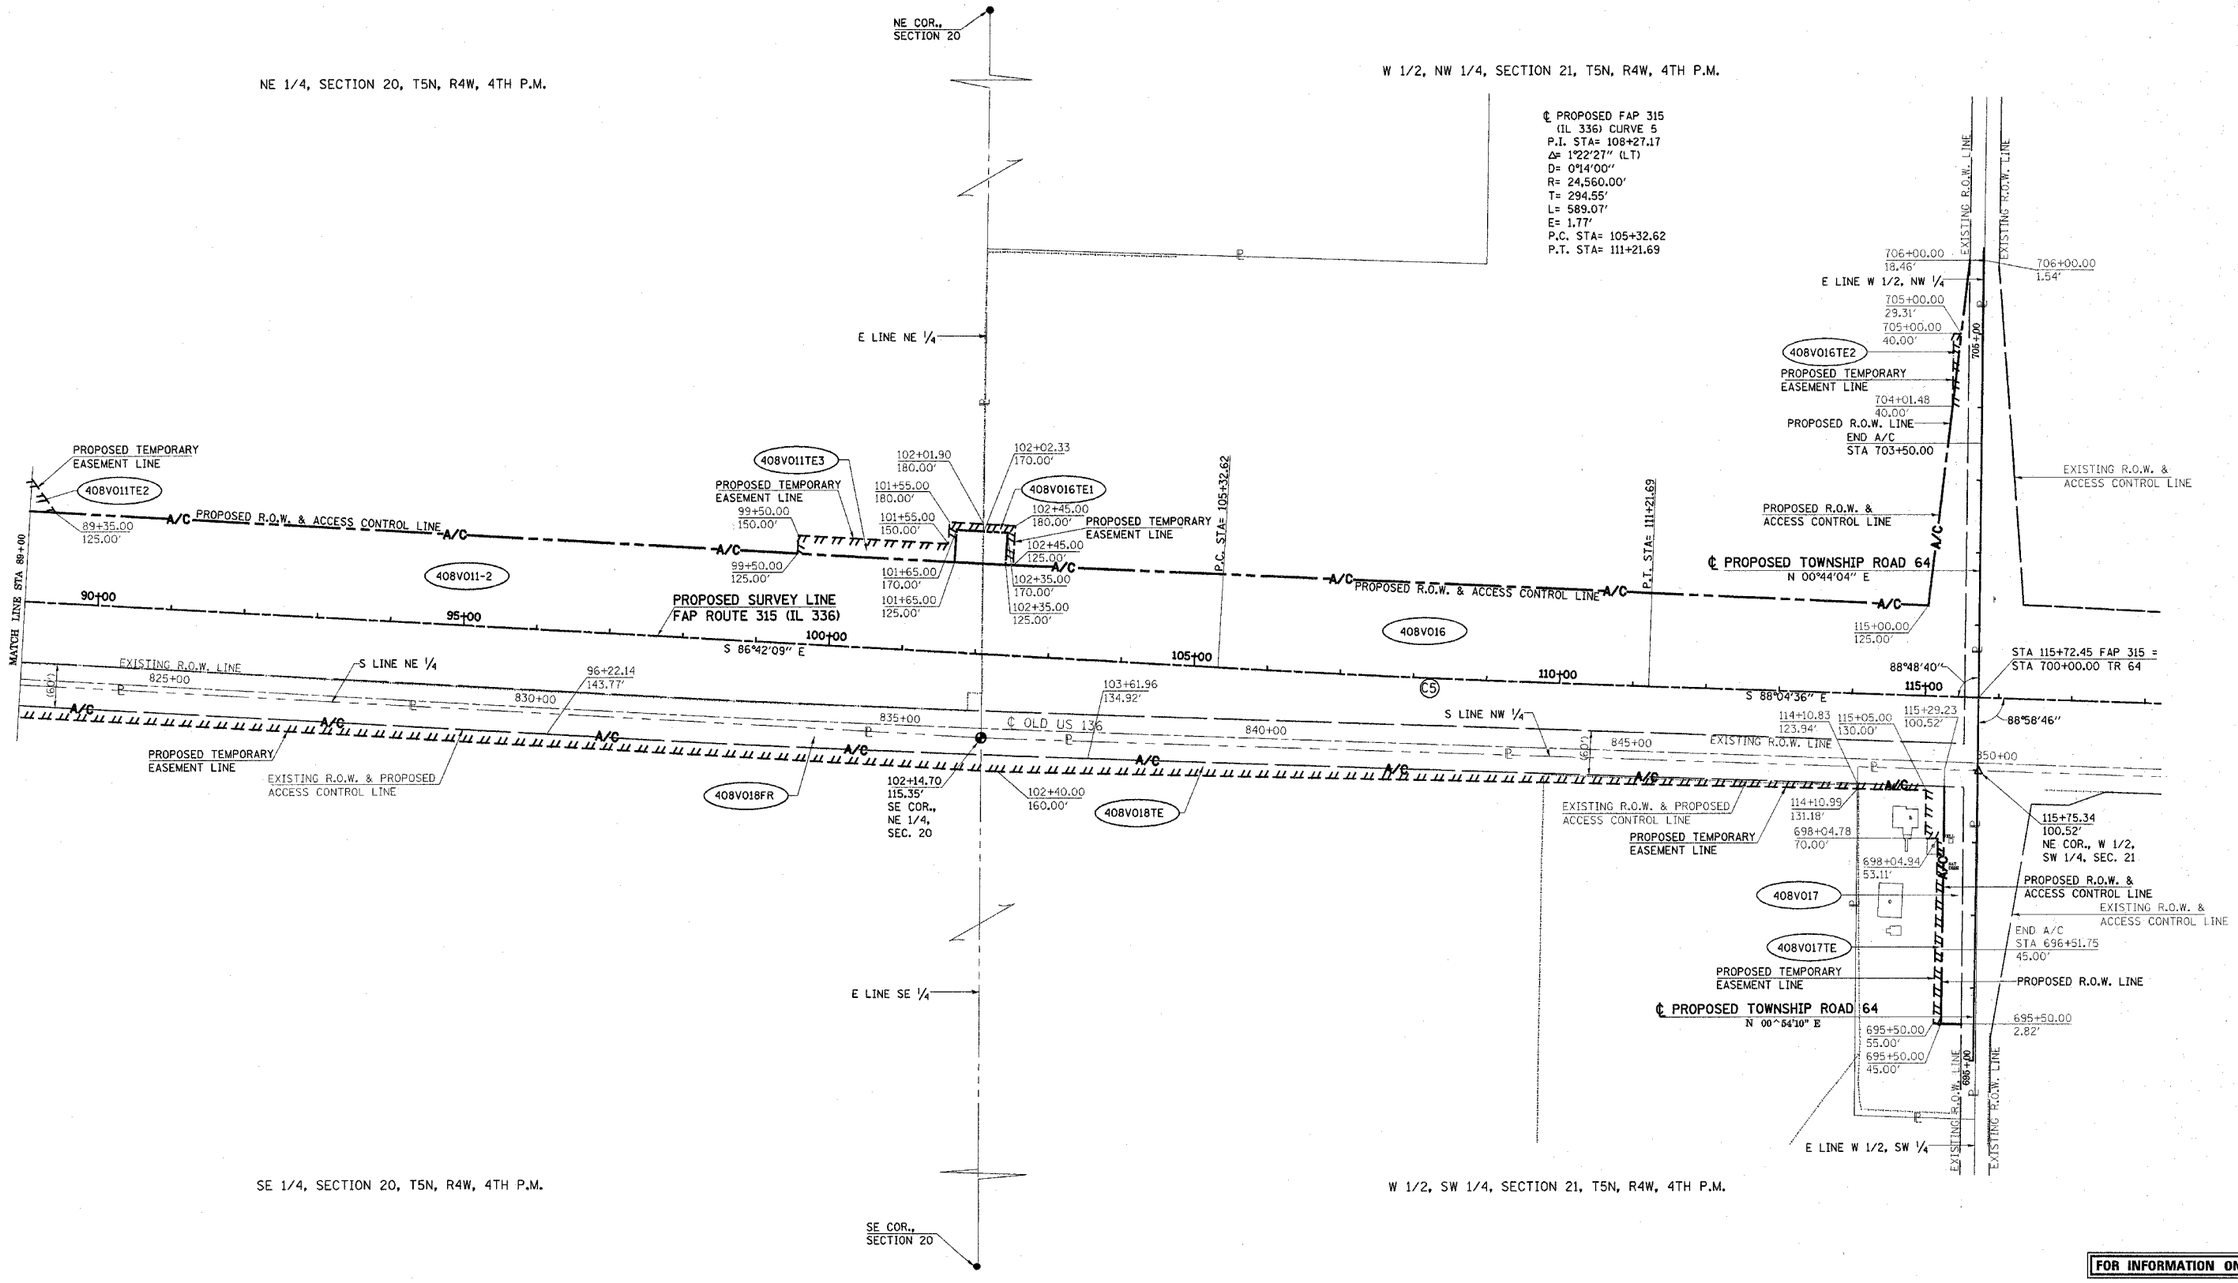

GRID FACTOR = 0.999962
ZONE = IL WEST, 1983 DATUM
VERTICAL DATUM = NGVD 1929

FOR INFORMATION ONLY

LEGEND

- SET PK NAIL
- SET IRON PIN
- FOUND BRASS DISK
- FOUND RR SPIKE
- FOUND IRON PIN OR PIPE
- FOUND STONE
- FOUND PK NAIL
- PROPERTY LINE
- PROPOSED ROW LINE
- A/C PROPOSED ACCESS CONTROLLED LINE
- PROPOSED TEMPORARY EASEMENT LINE
- EXISTING FENCE

N

50' 0 50' 100' 150' 200' 250'
SCALE IN FEET

RIGHT OF WAY PLANS
FAP ROUTE 315

PROJECT _____ SECTION 34-6, 55-1
STATION 89+00 TO
STATION 115+75.34
COUNTY MC DONOUGH
SCALE 1"=100' SHEET 6 OF 8

APPROVED BY _____ DISTRICT ENGINEER
DATE _____

DRAWN BY _____
WRITTEN BY _____
CHECKED BY _____
INSPECTED BY _____

Plot Date: 7/8/2006
Plot Time: 9:30:28 AM
Plotted By: bactmlpt
Pen Table: tdot.tbl
Filename: I:\03033\cad\Sheets\Survey-sheet-Design