F.A.P. RTE.	SECTION	COUNTY	TOTAL SHEETS	SHEET NO.
315	(34-6,55-1)	HANCOCK/ McDONOUGH	433	153
STA. 1451+00	TO STA. 27+00			
FED. ROAD DIST. NO.	ILLINOIS	FED. AID PROJECT		

STATE CONTRACT NO. 68206

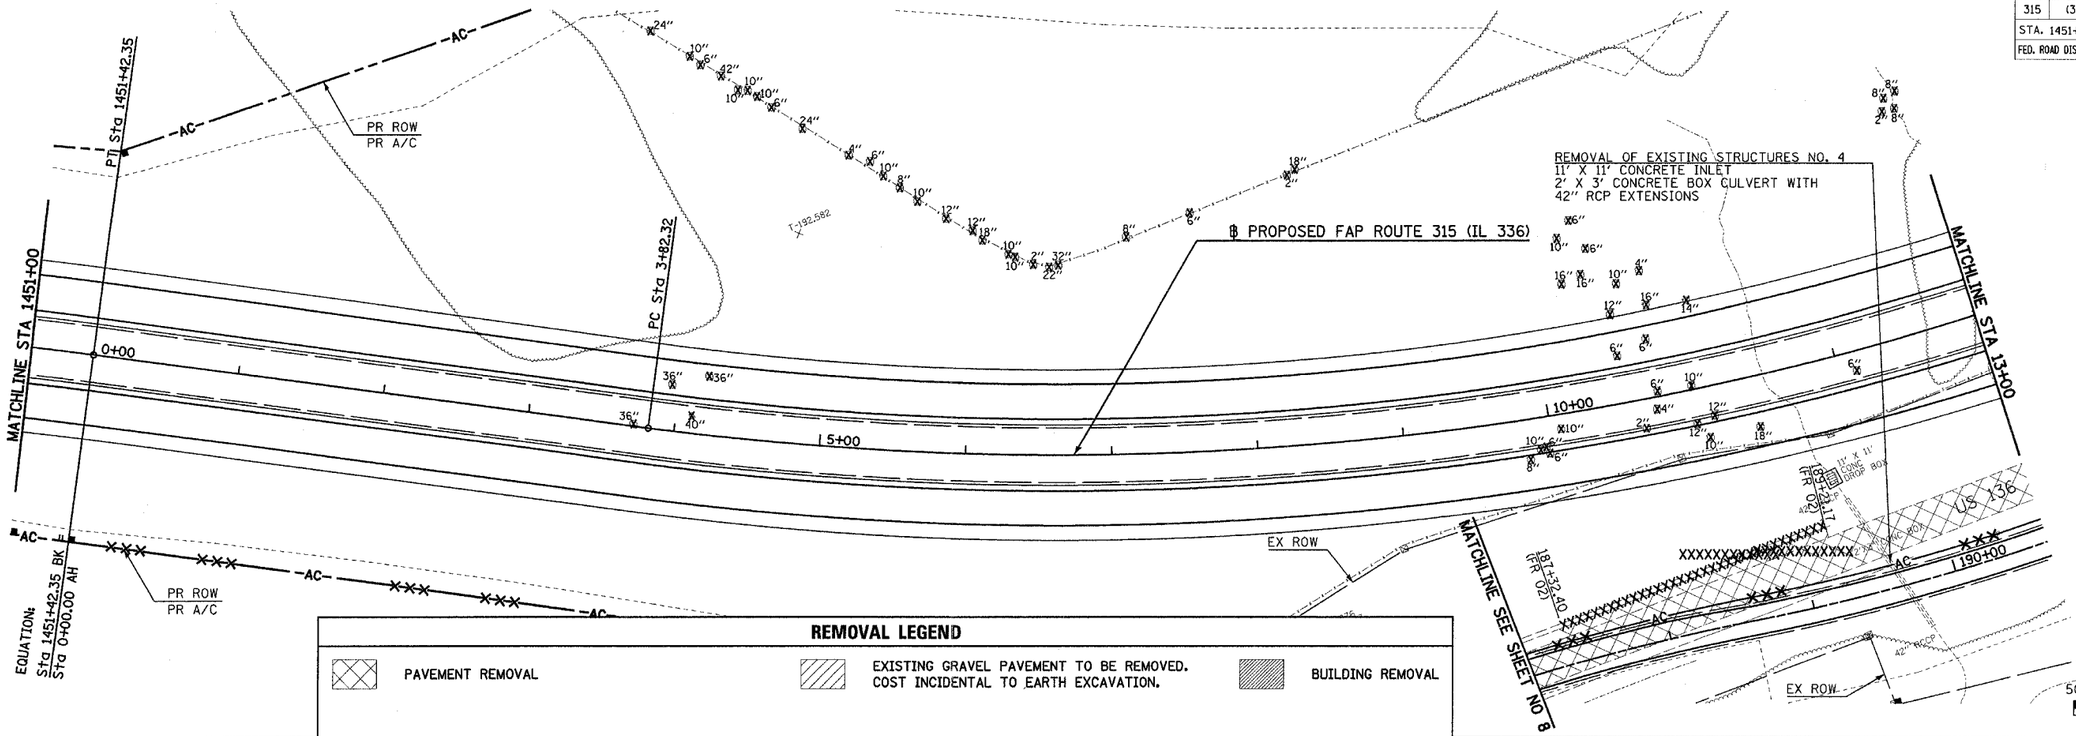

REMOVAL LEGEND

	PAVEMENT REMOVAL		EXISTING GRAVEL PAVEMENT TO BE REMOVED. COST INCIDENTAL TO EARTH EXCAVATION.		BUILDING REMOVAL
	EXISTING OIL & CHIP PAVEMENT TO BE REMOVED. COST INCIDENTAL TO EARTH EXCAVATION.		EXISTING ENTRANCE PAVEMENT TO BE REMOVED. COST INCIDENTAL TO EARTH EXCAVATION.	X	TREE REMOVAL
	STRUCTURE REMOVAL		TREE REMOVAL, ACRES	XXXXXX	GUTTER REMOVAL

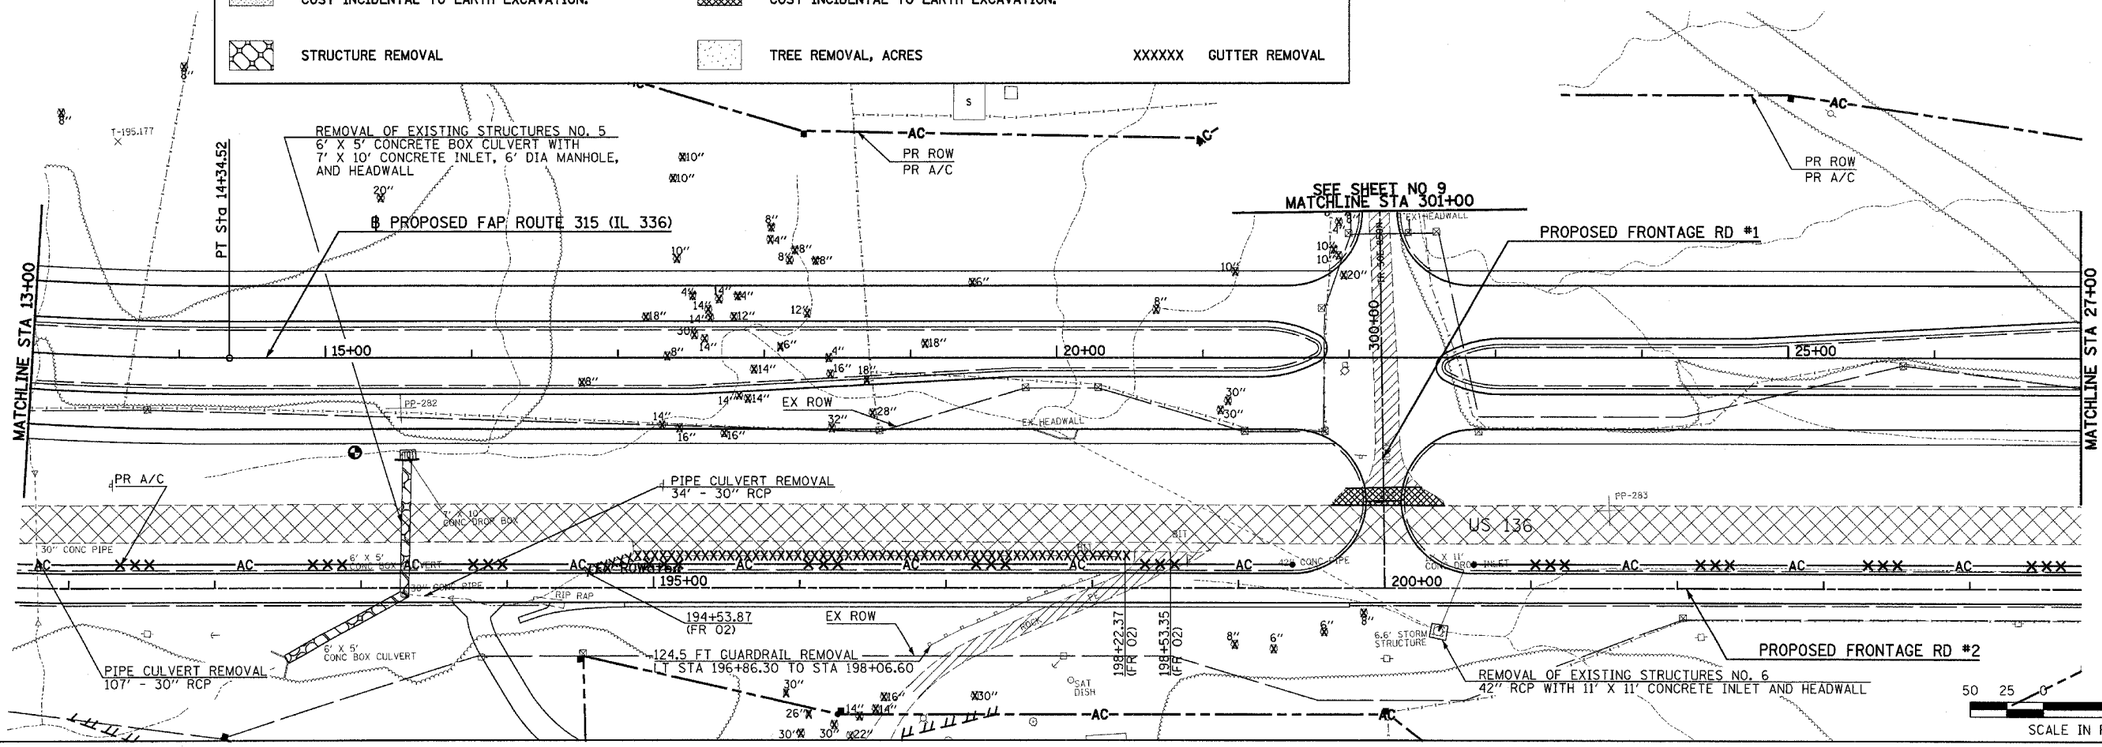

Plot Dates: 8/20/2006
Plot Times: 02:42:22 PM
Plotted By: dcrowe
Pen Tables: ldot.tbl
Filenames: h:\03033\ccpt\t\construction_plans\t46_rm03mill50.dgn

REMOVAL PLAN – FAP ROUTE 315 (IL 336) STA 1451+00 TO STA 27+00 (SHEET 3 OF 9)