F.A.P. RTE.	SECTION	COUNTY	TOTAL SHEETS	SHEET NO.
315	(34-6,55-1)	HANCOCK/ McDONOUGH	433	176
STA. 87+00	TO STA. 114+00			
FED. ROAD DIST. NO.	ILLINOIS	FED. AID PROJECT		

STATE CONTRACT NO. 68206

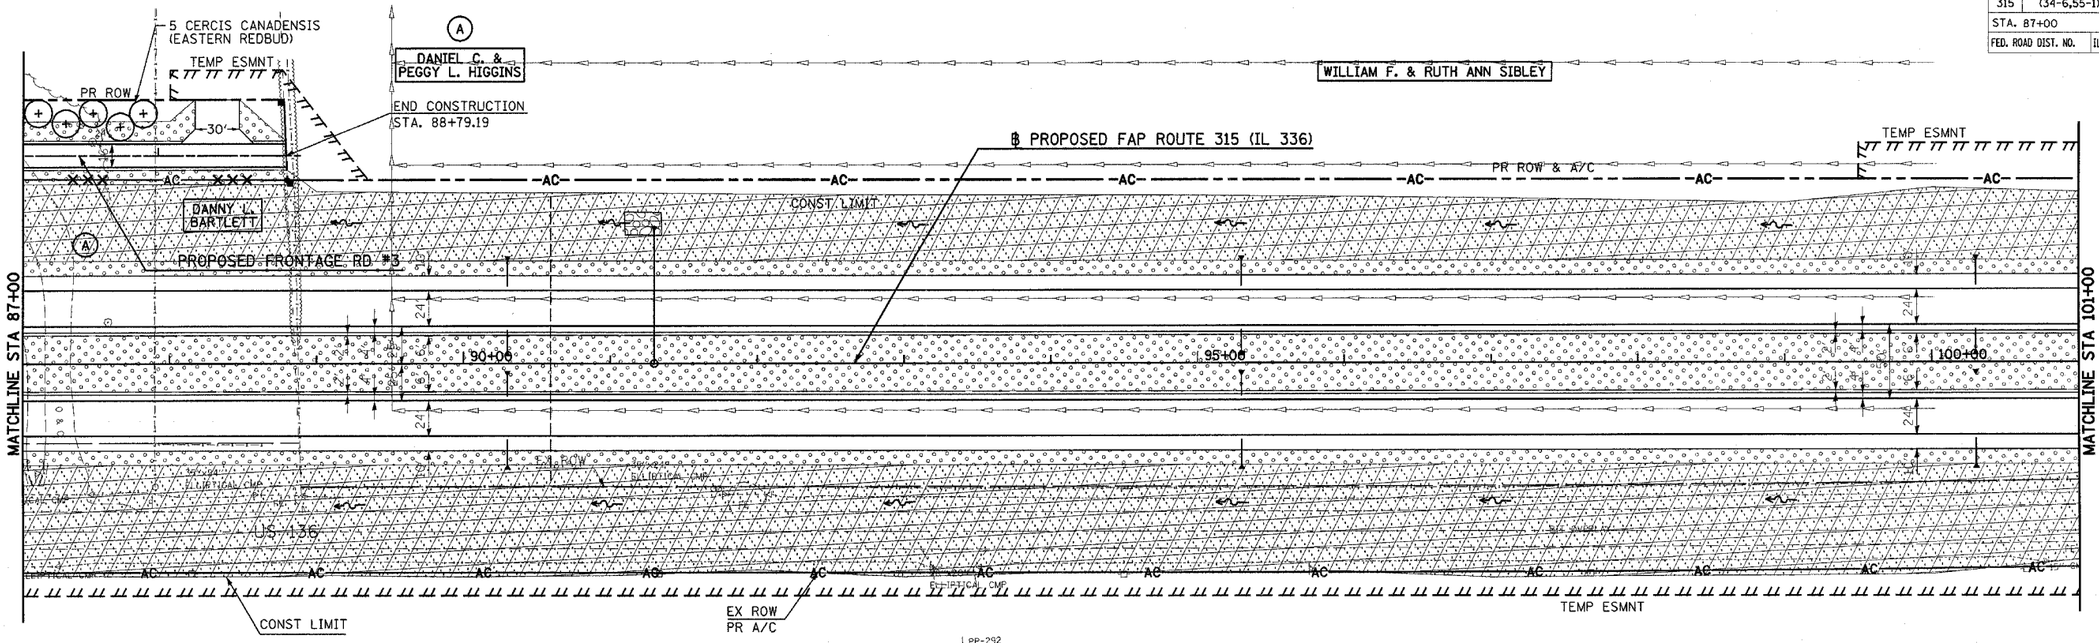

LEGEND

SEEDING CLASS 2A

SEEDING CLASS 4A & SEEDING CLASS 5A

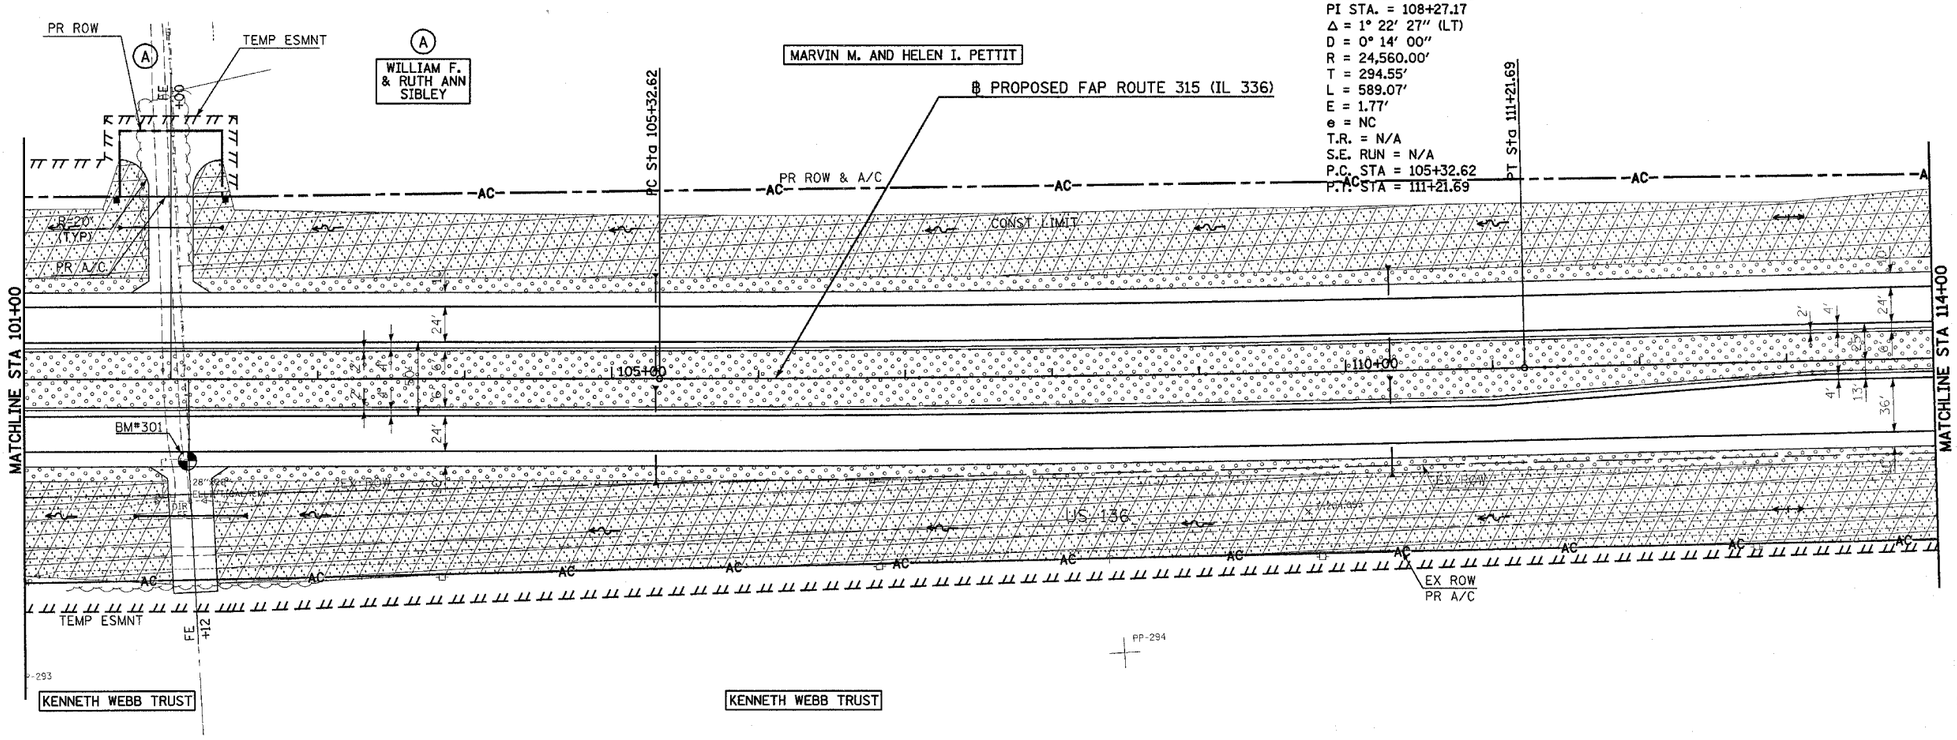

Plot Date: 7/18/2006
Plot Time: 3:30:27 PM
Plotted By: bschmidt
Pen Table: tdot.tbl
Filenames: I:\05033\cadd*\construction_plans\MF1_LBM87.dgn

LANDSCAPE PLAN – FAP ROUTE 315 (IL 336) STA 57+00 TO STA 87+00