F.A.P. RTE.	SECTION	COUNTY	TOTAL SHEETS	SHEET NO.
315	(34-6,55-1)	HANCOCK/ McDONOUGH	433	296
STA. 1407+00.00		TO STA. 1408+00.00		
FED. ROAD DIST. NO.	ILLINOIS	FED. AID PROJECT		

STATE CONTRACT NO. 68206

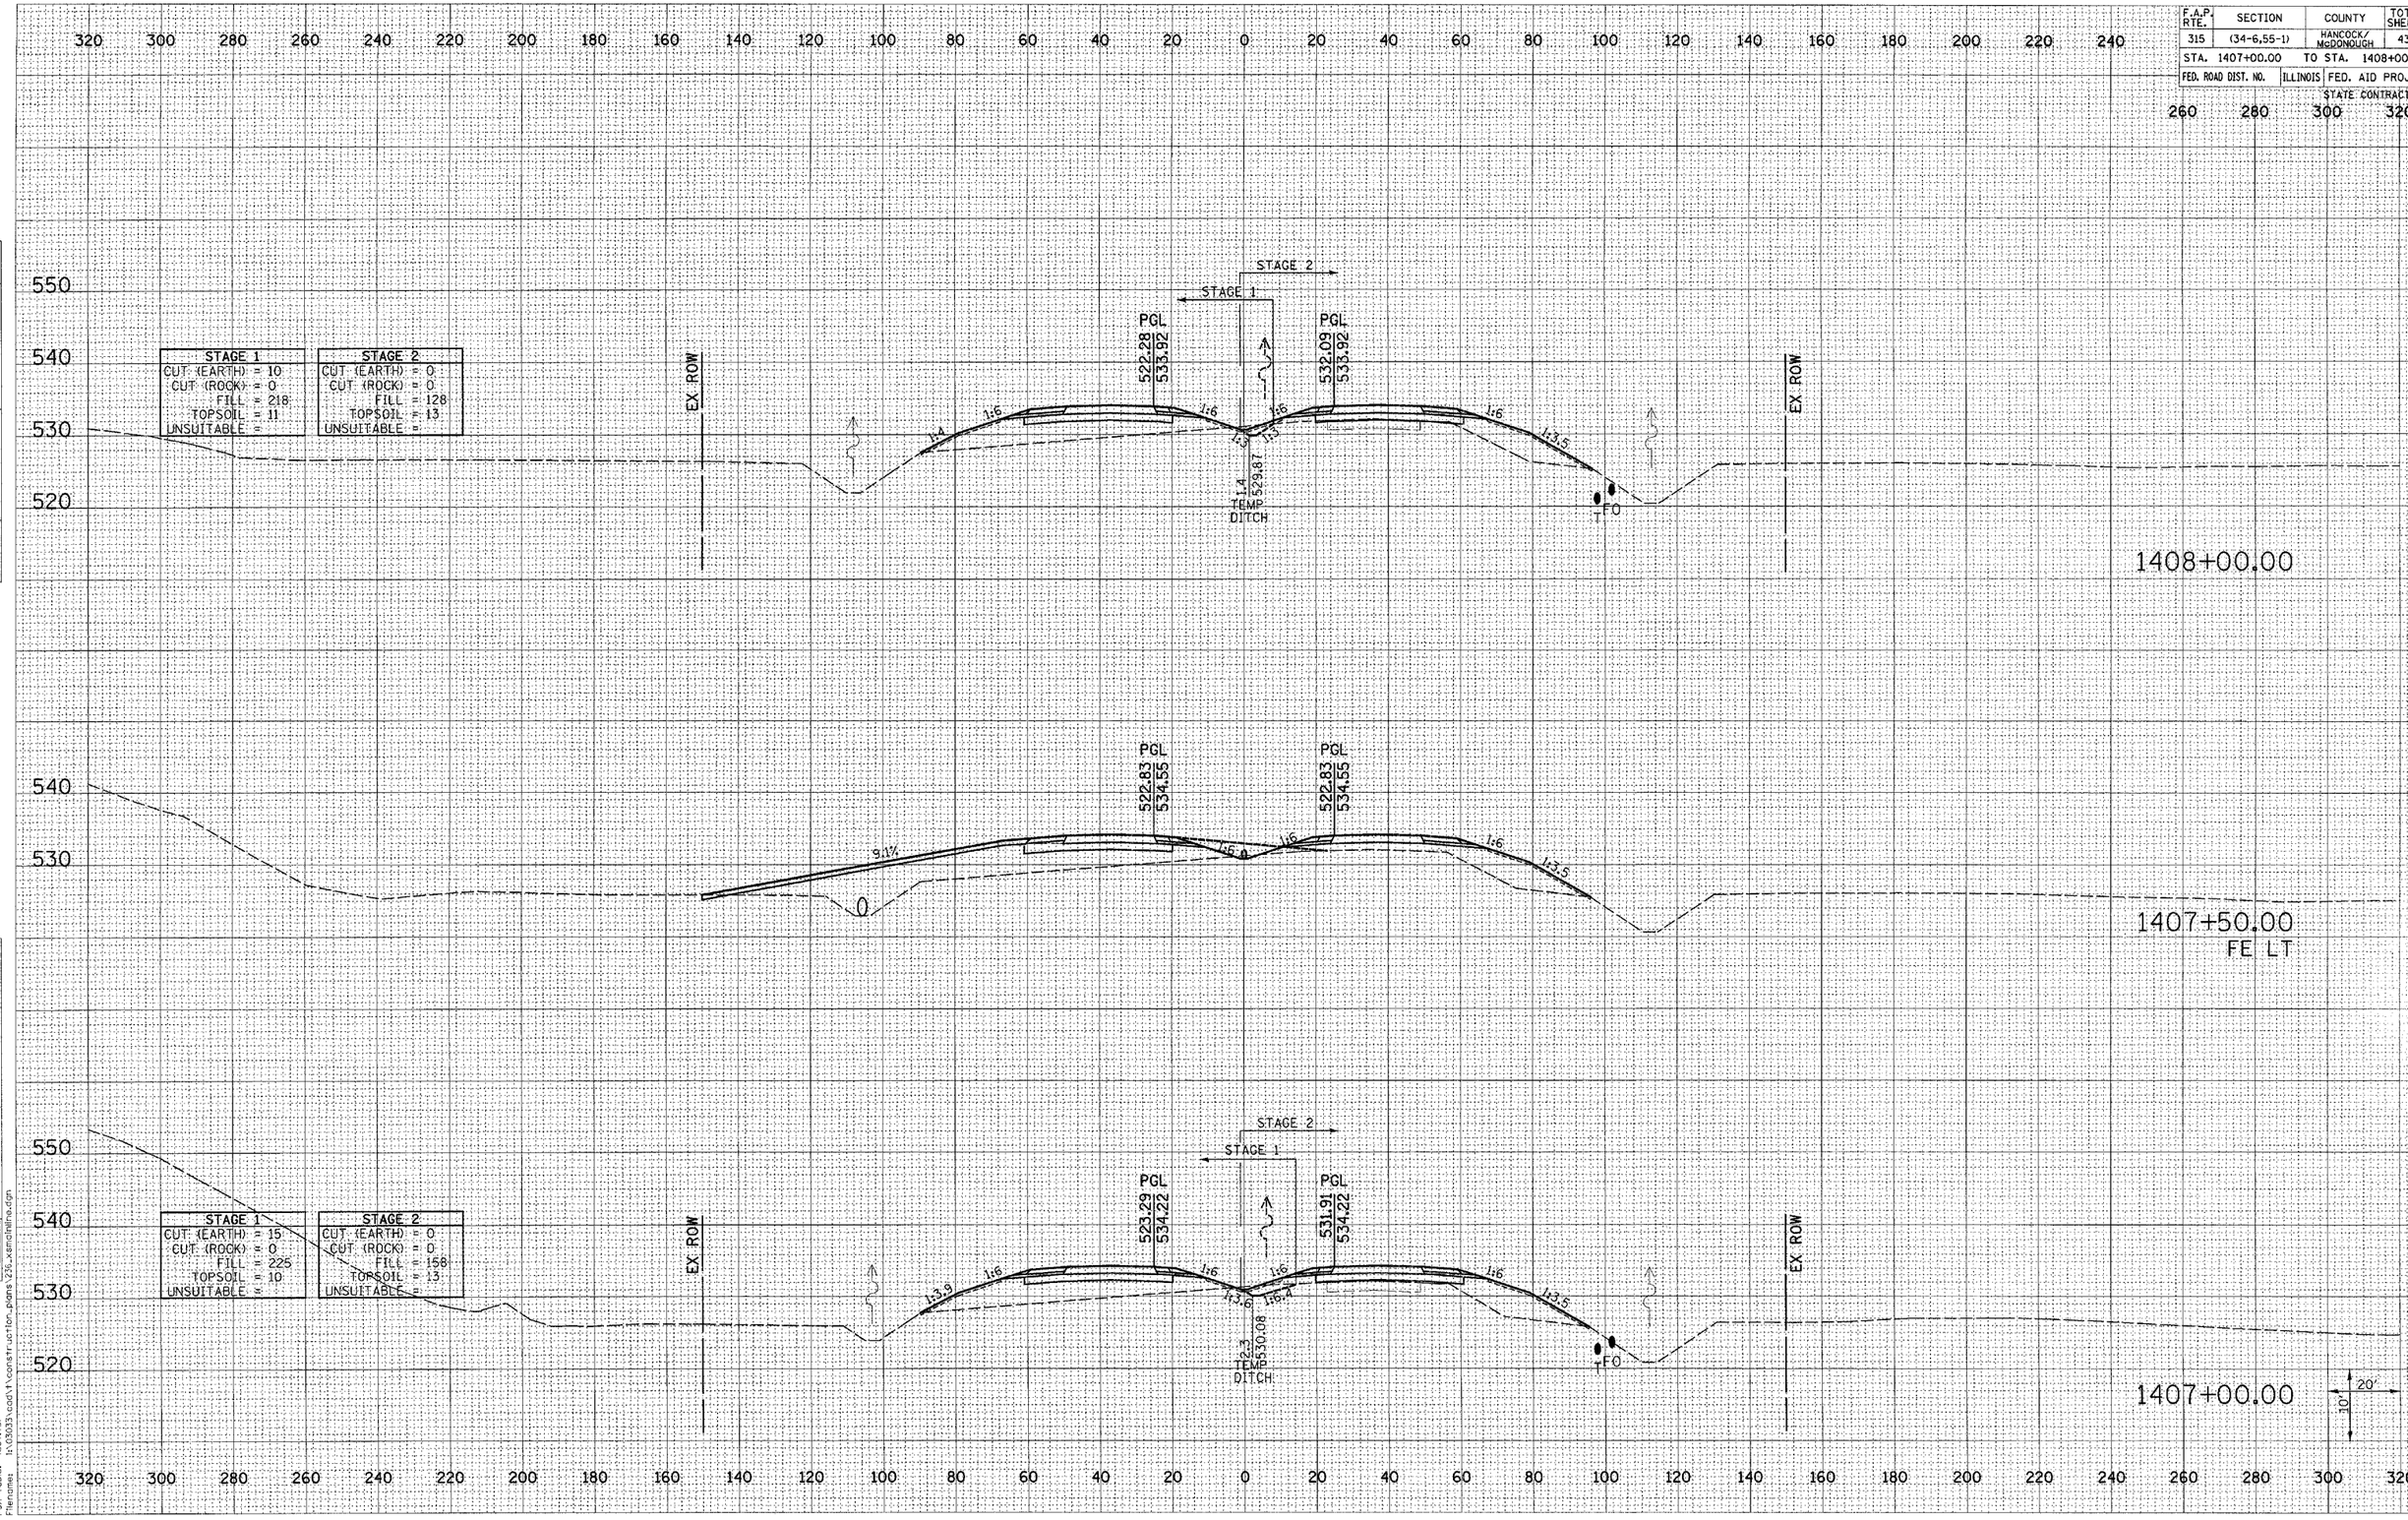

FAP ROUTE 315 (IL 336) CROSS SECTIONS STA 1407+00.00 TO 1408+00.00

Plot Date: 7/18/2006
Plot Time: 2:55:27 PM
Plotted By: bschmidt
Pen Table: idot.tbl
Filename: I:\03033\road\1\construction_plans\23s_xsmolnline.dgn

ORIGINAL SURVEY | FINAL SURVEY | NOTE BOOK | NO. | SURVEYED | PLOTTED | DESIGNATE AREAS | AREAS CHECKED | BY | DATE