F.A.P. RTE.	SECTION	COUNTY	TOTAL SHEETS	SHEET NO.
315	(34-6,55-1)	HANCOCK/ McDONOUGH	433	302
STA. 1418+00.00		TO STA. 1419+00.00		
FED. ROAD DIST. NO.	ILLINOIS	FED. AID PROJECT		
		STATE CONTRACT NO. 68206		

FINAL SURVEY NOTE BOOK — SURVEYED, PLOTTED, TEMPLATE, AREAS, AREAS CHECKED — BY — DATE — NO.

ORIGINAL SURVEY NOTE BOOK — SURVEYED, PLOTTED, TEMPLATE, AREAS, AREAS CHECKED — BY — DATE — NO.

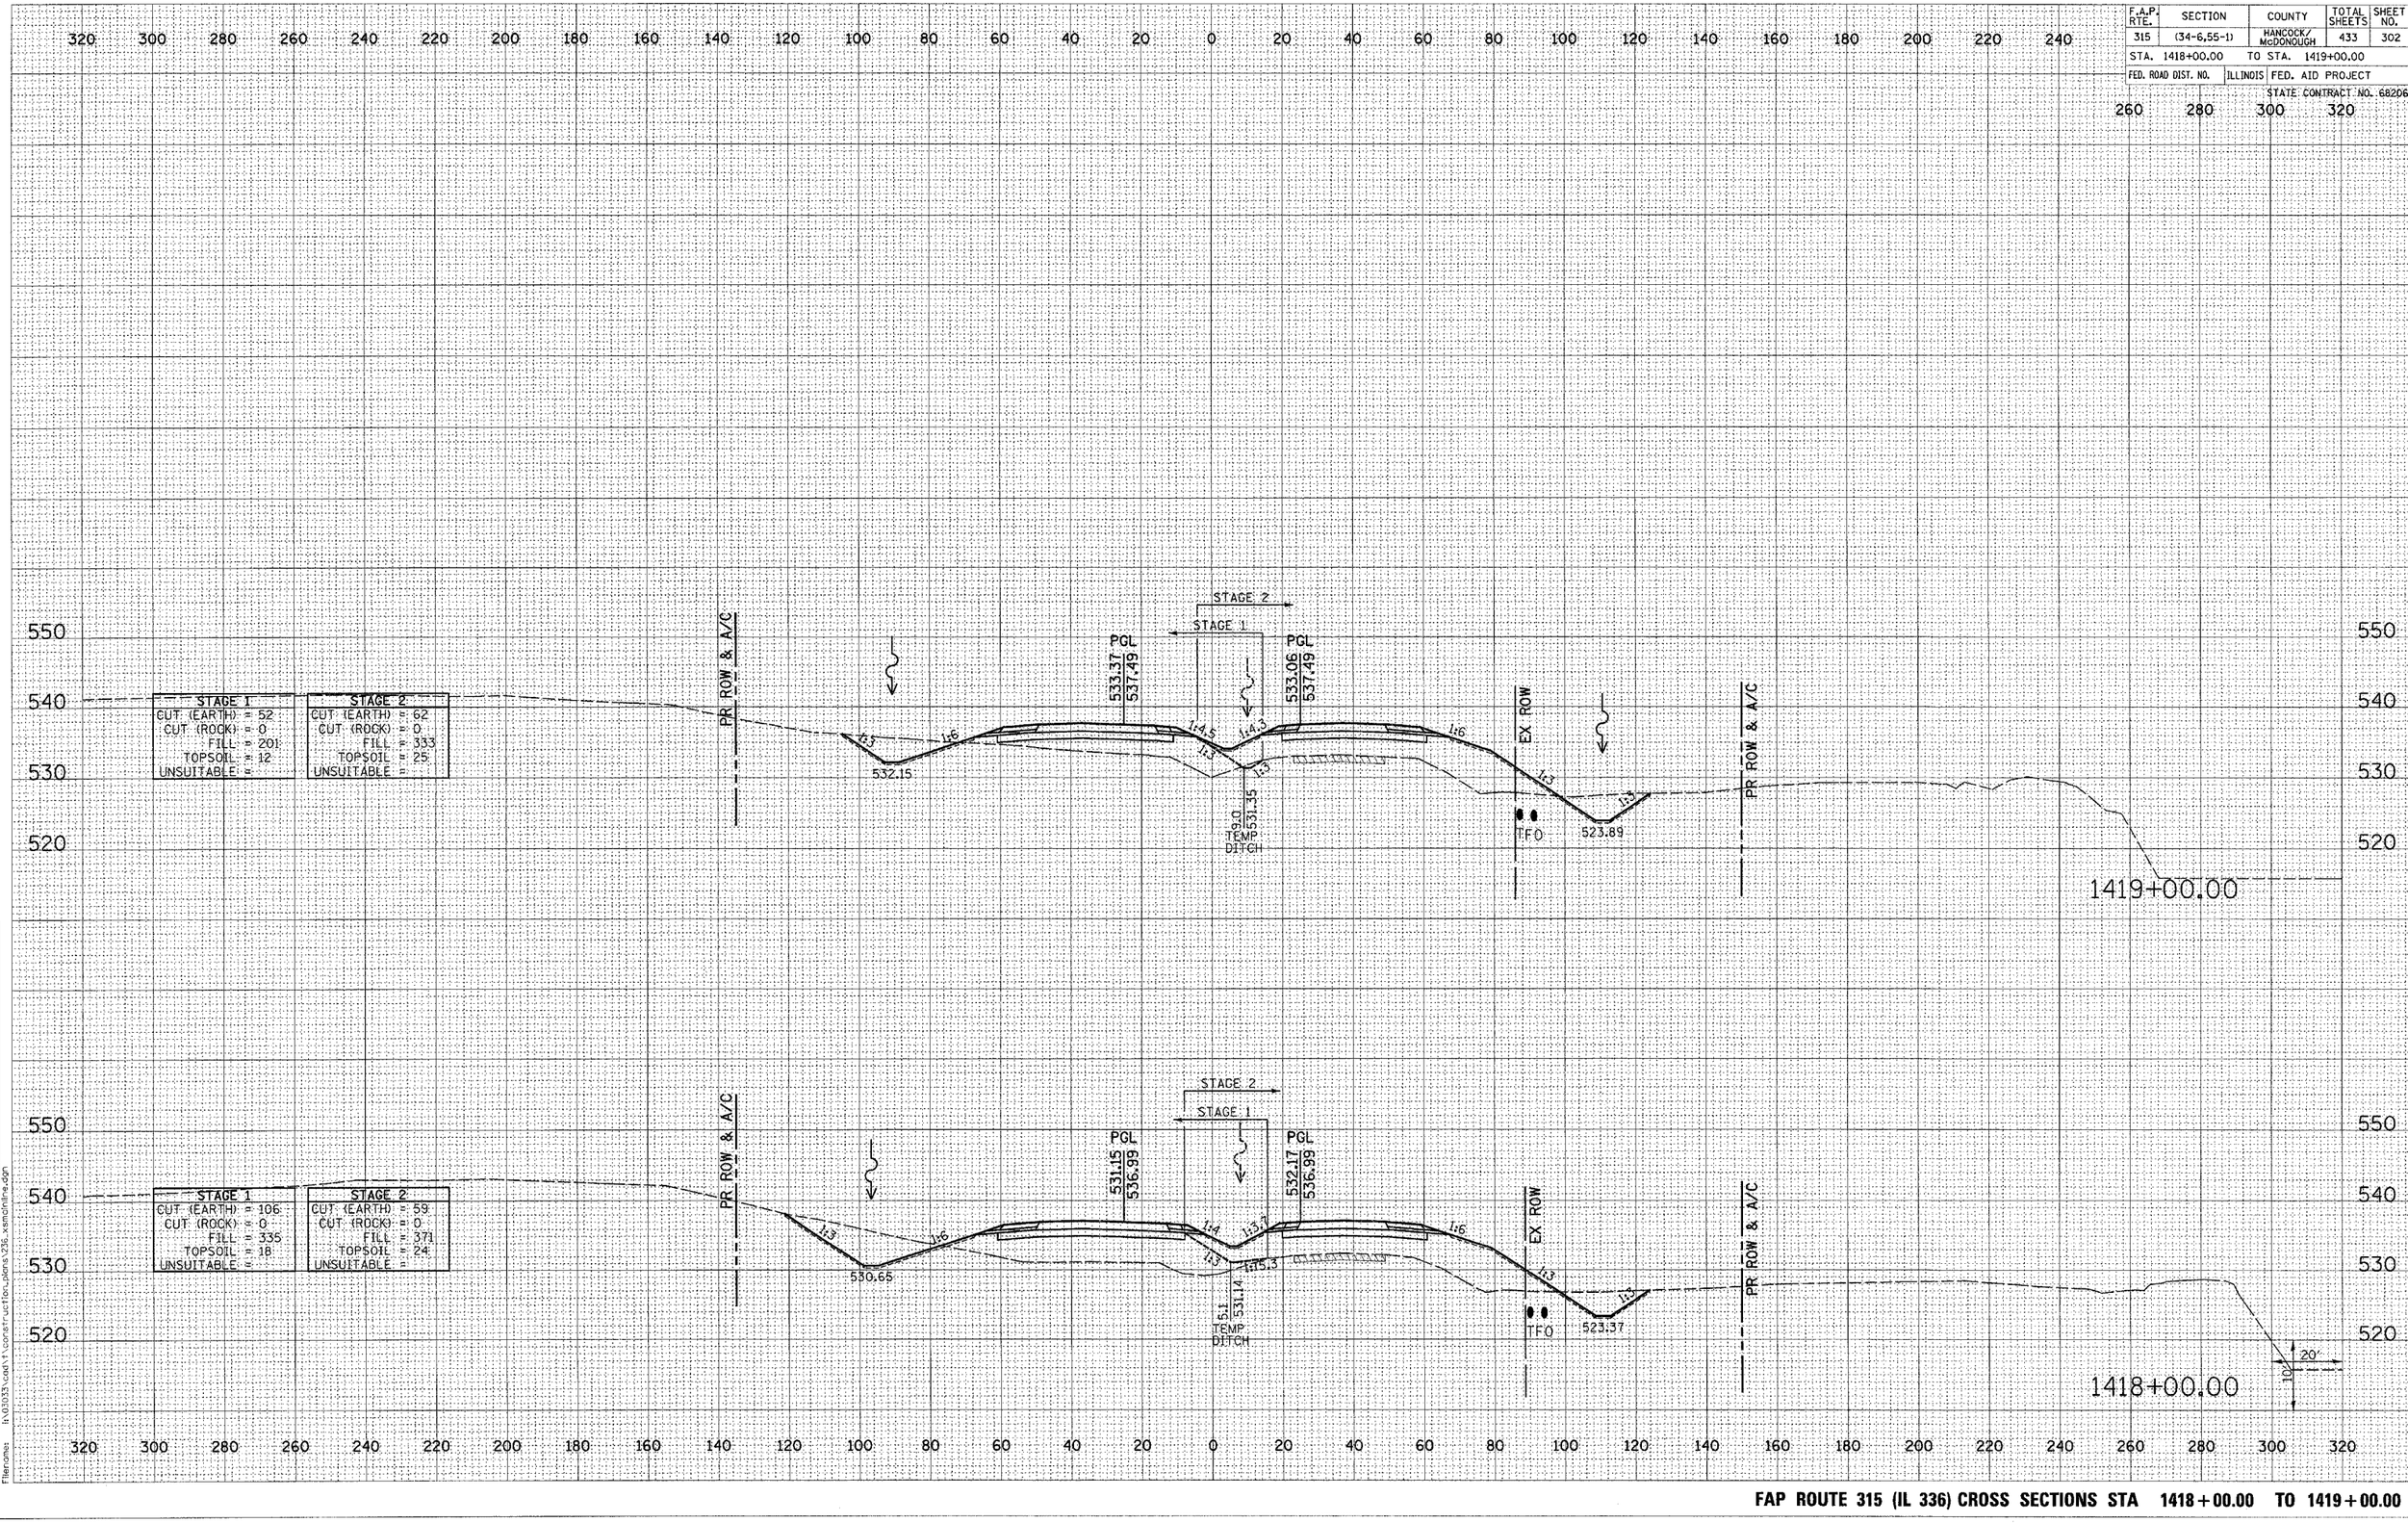

Plot Date: 7/8/2006
Plot Time: 3:36:02 PM
Plotted By: bechmich
Font Size: 10.000000
Filename: i:\03033\cadd\construction\plans\336_xsmainline.dgn

FAP ROUTE 315 (IL 336) CROSS SECTIONS STA 1418+00.00 TO 1419+00.00