F.A.P. RTE.	SECTION	COUNTY	TOTAL SHEETS	SHEET NO.
315	(34-6.55-1)	HANCOCK/ McDONOUGH	433	321
STA. 3+00.00		TO STA. 3+00.00		
FED. ROAD DIST. NO.	ILLINOIS	FED. AID PROJECT		
		STATE CONTRACT NO. 68206		

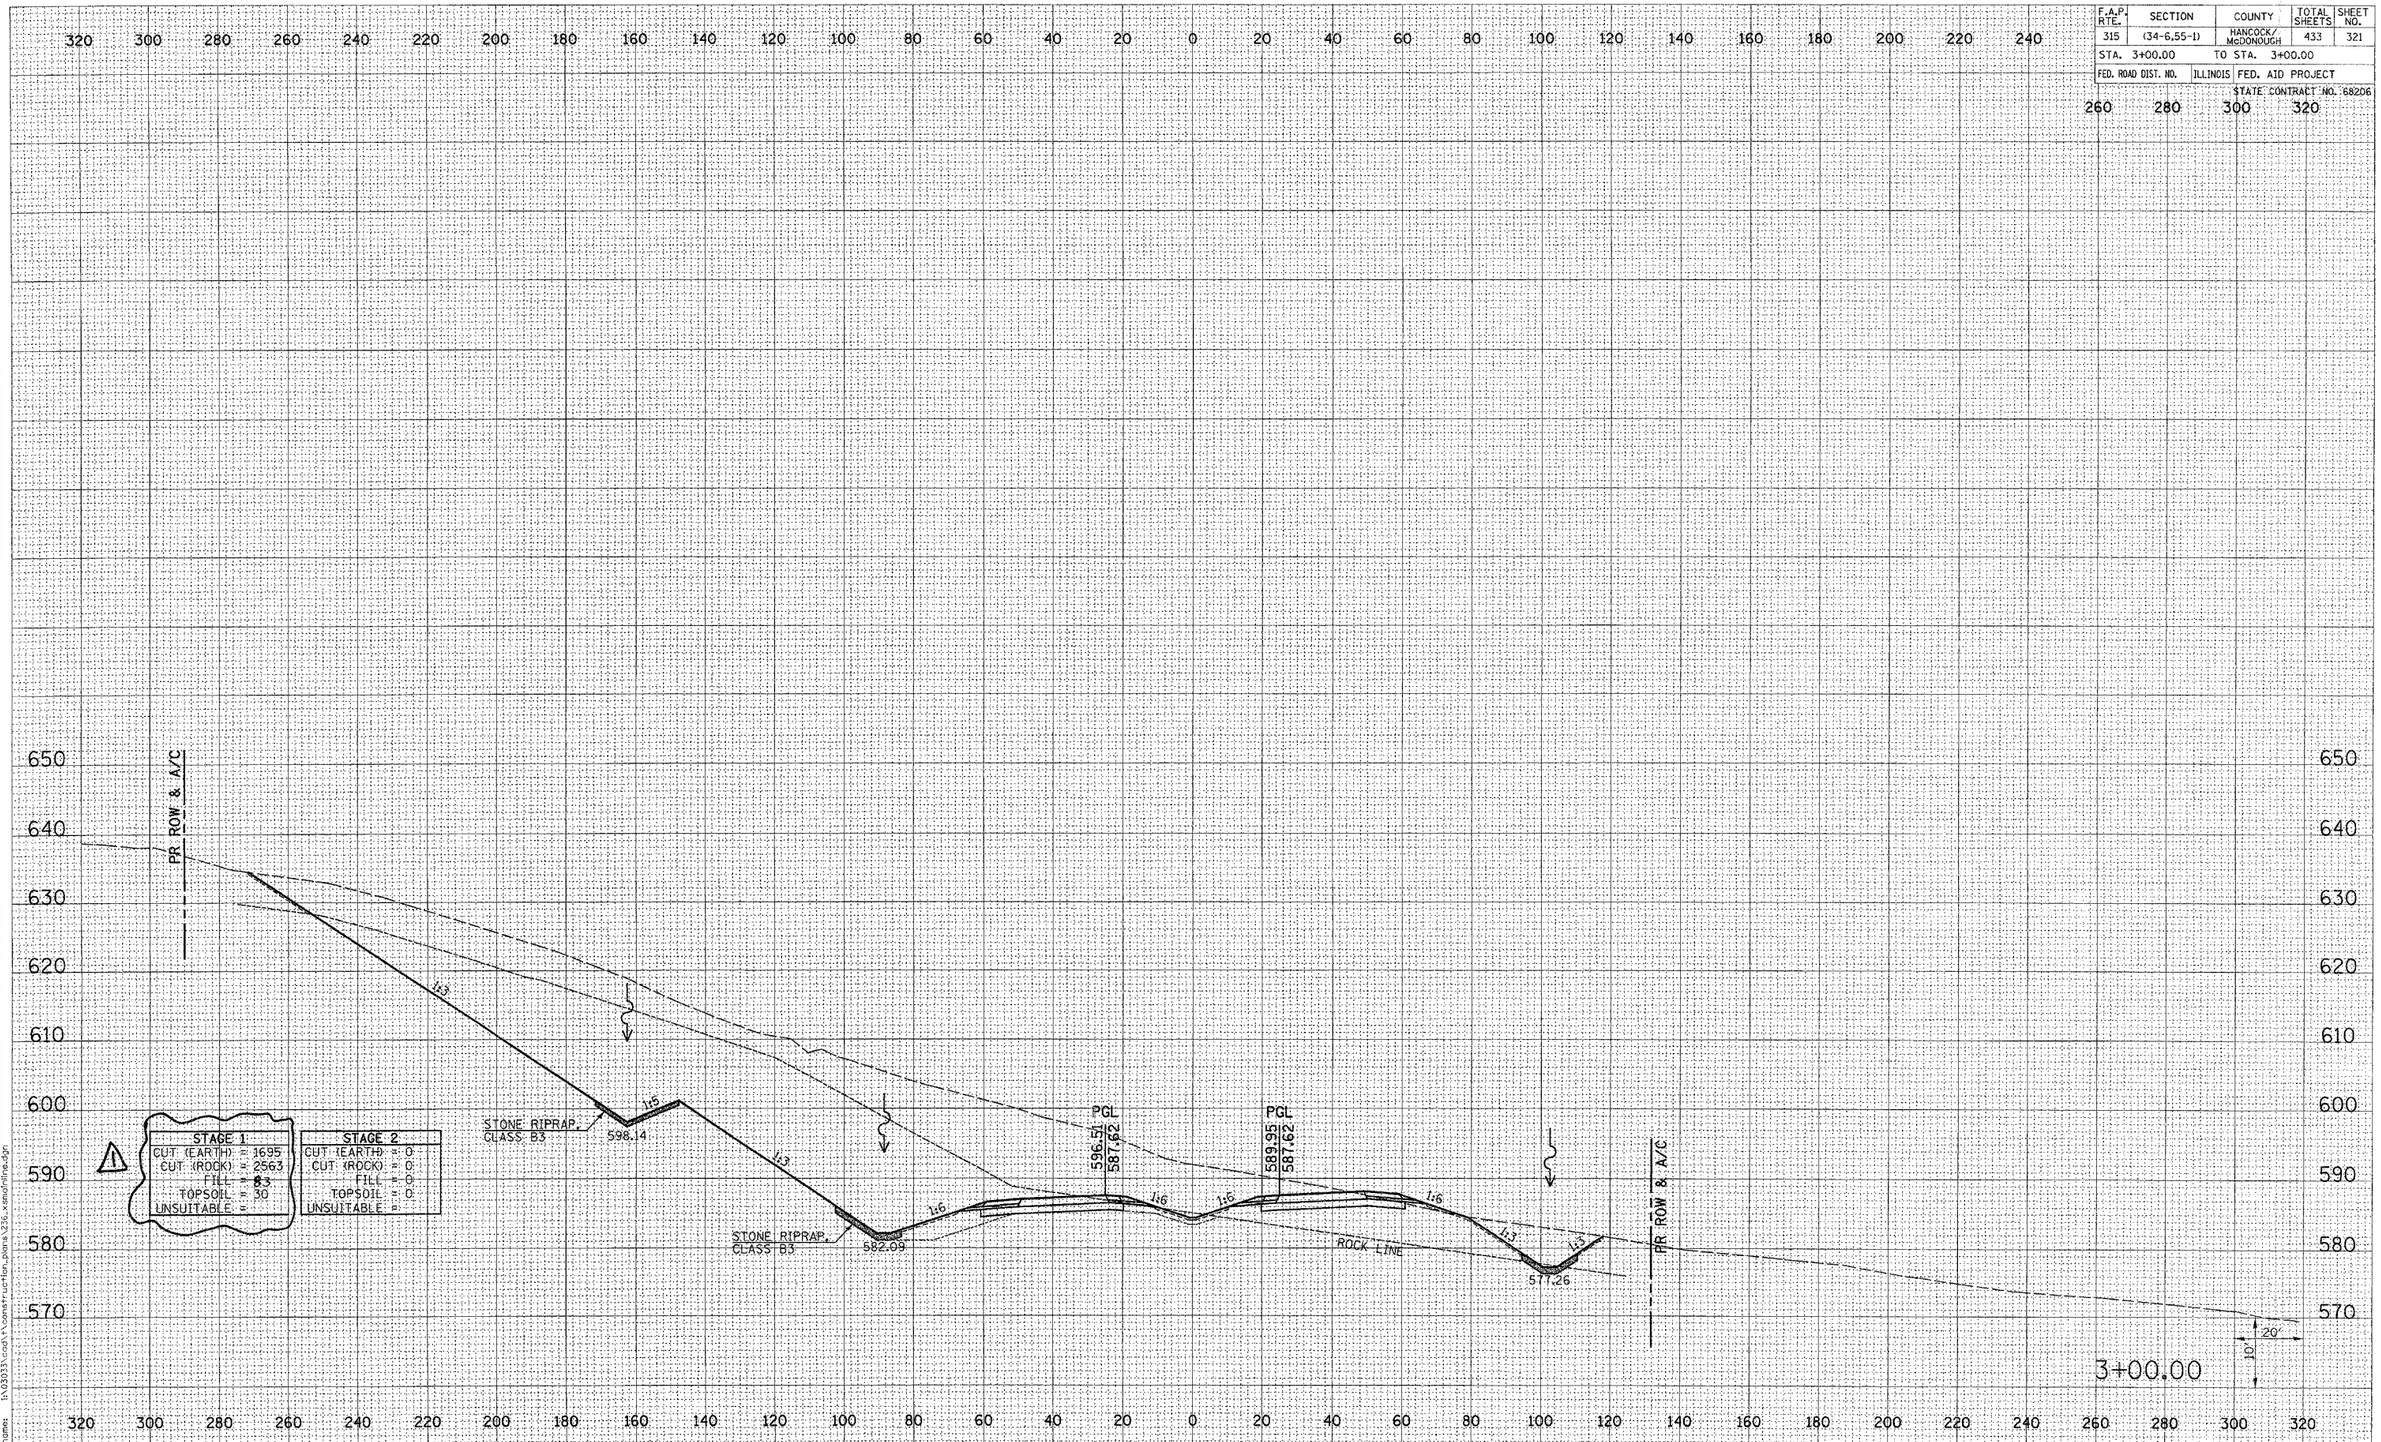

FINAL SURVEY — NOTE BOOK NO. — SURVEYED — PLOTTED — TEMPLATE — AREAS — AREAS CHECKED — BY — DATE

ORIGINAL SURVEY — NOTE BOOK NO. — SURVEYED — PLOTTED — TEMPLATE — AREAS — AREAS CHECKED — BY — DATE

Plot Date: 7/18/2006
Plot Time: 3:36:16 PM
Plotted By: bschmidt
Pen Table: Idot.tbl
Filename: I:\03033\cad\t\construction_plans\236_xsmainline.dgn

⚠ REVISED 11/1/06

FAP ROUTE 315 (IL 336) CROSS SECTIONS STA 3+00.00 TO 3+00.00