F.A.P. RTE.	SECTION	COUNTY	TOTAL SHEETS	SHEET NO.
315	(34-6.55-1)	HANCOCK/ McDONOUGH	433	323

STA. 5+00.00 TO STA. 5+00.00

FED. ROAD DIST. NO. | ILLINOIS | FED. AID PROJECT

STATE CONTRACT NO. 68206

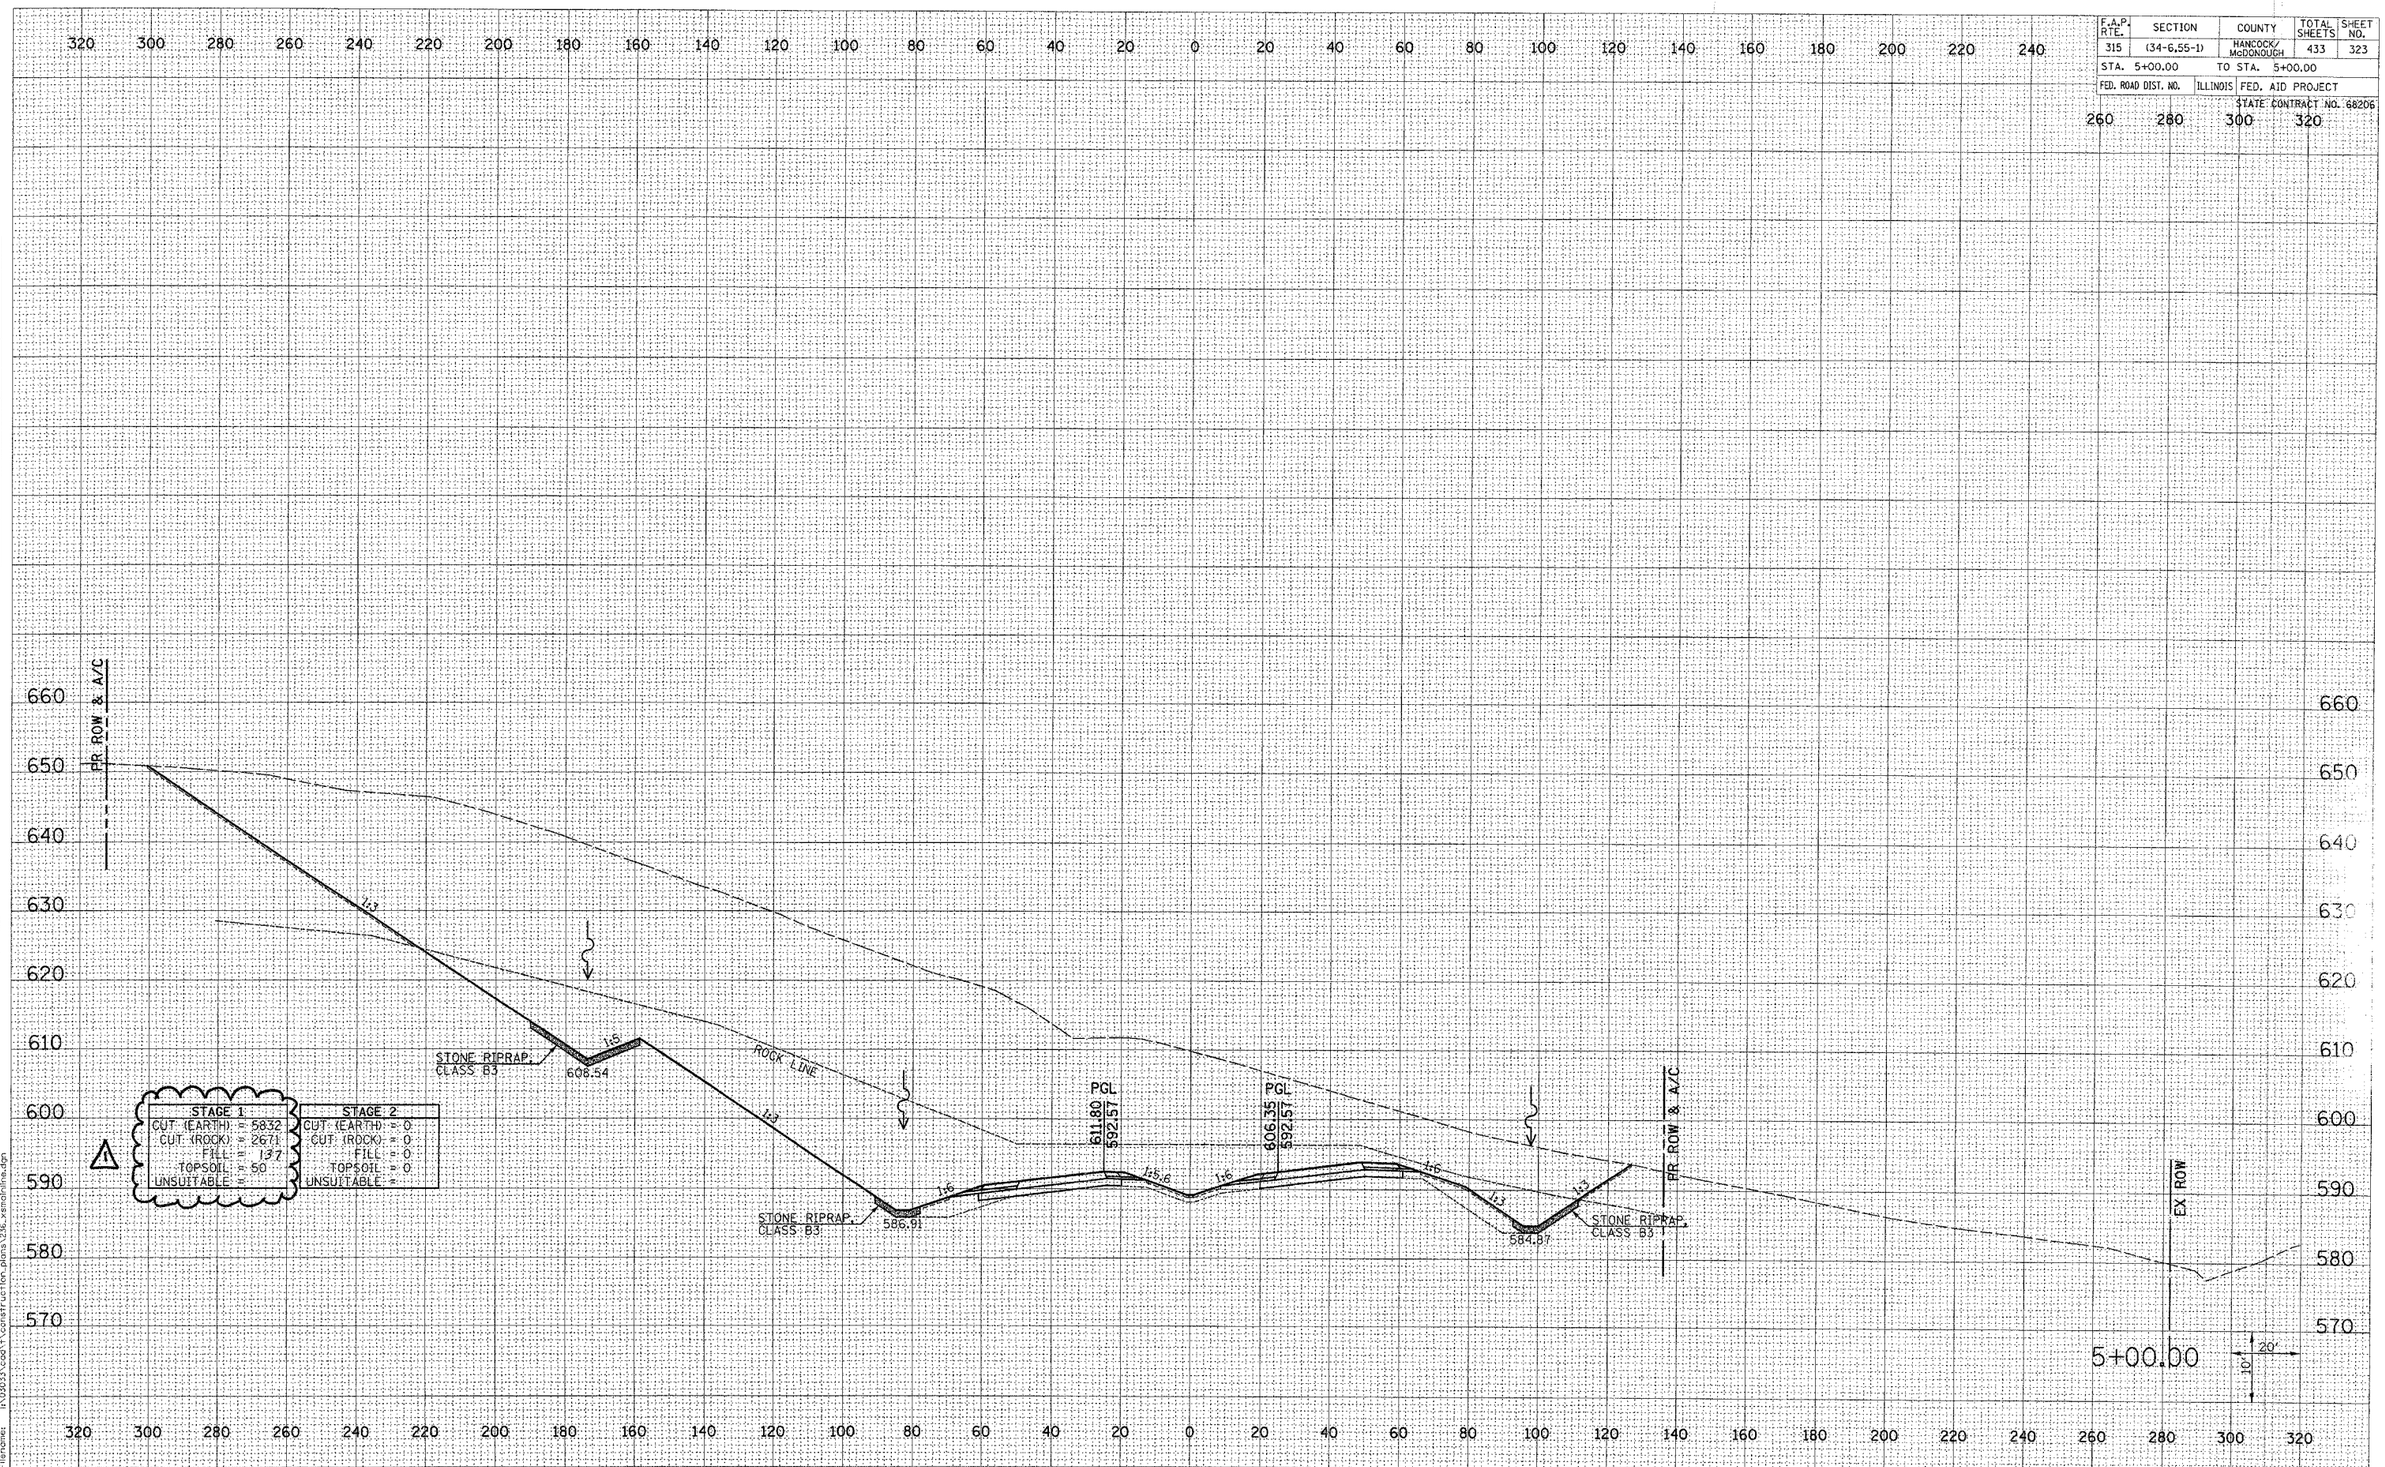

STAGE 1	STAGE 2
CUT (EARTH) = 5832	CUT (EARTH) = 0
CUT (ROCK) = 2671	CUT (ROCK) = 0
FILL = 137	FILL = 0
TOPSOIL = 50	TOPSOIL = 0
UNSUITABLE =	UNSUITABLE =

FINAL SURVEY: SURVEYED, PLOTTED, TEMPLATE, AREAS, AREAS CHECKED, NOTE BOOK NO., BY, DATE

ORIGINAL SURVEY: SURVEYED, PLOTTED, TEMPLATE, AREAS, AREAS CHECKED, NOTE BOOK NO., BY, DATE

Plot Date: 7/18/2006
Plot Time: 3:36:18 PM
Plotted By: bschmidt
Pen Table: idot.tbl
Filename: i:\03033\cad\t\construction_plans\236_xsmainline.dgn

REVISED

FAP ROUTE 315 (IL 336) CROSS SECTIONS STA 5+00.00 TO 5+00.00