F.A.P. RTE.	SECTION	COUNTY	TOTAL SHEETS	SHEET NO.
315	(34-6.55-1)	HANCOCK/ McDONOUGH	433	333

STA. 15+00.00 TO STA. 15+00.00

FED. ROAD DIST. NO. | ILLINOIS | FED. AID PROJECT

STATE CONTRACT NO. 68206

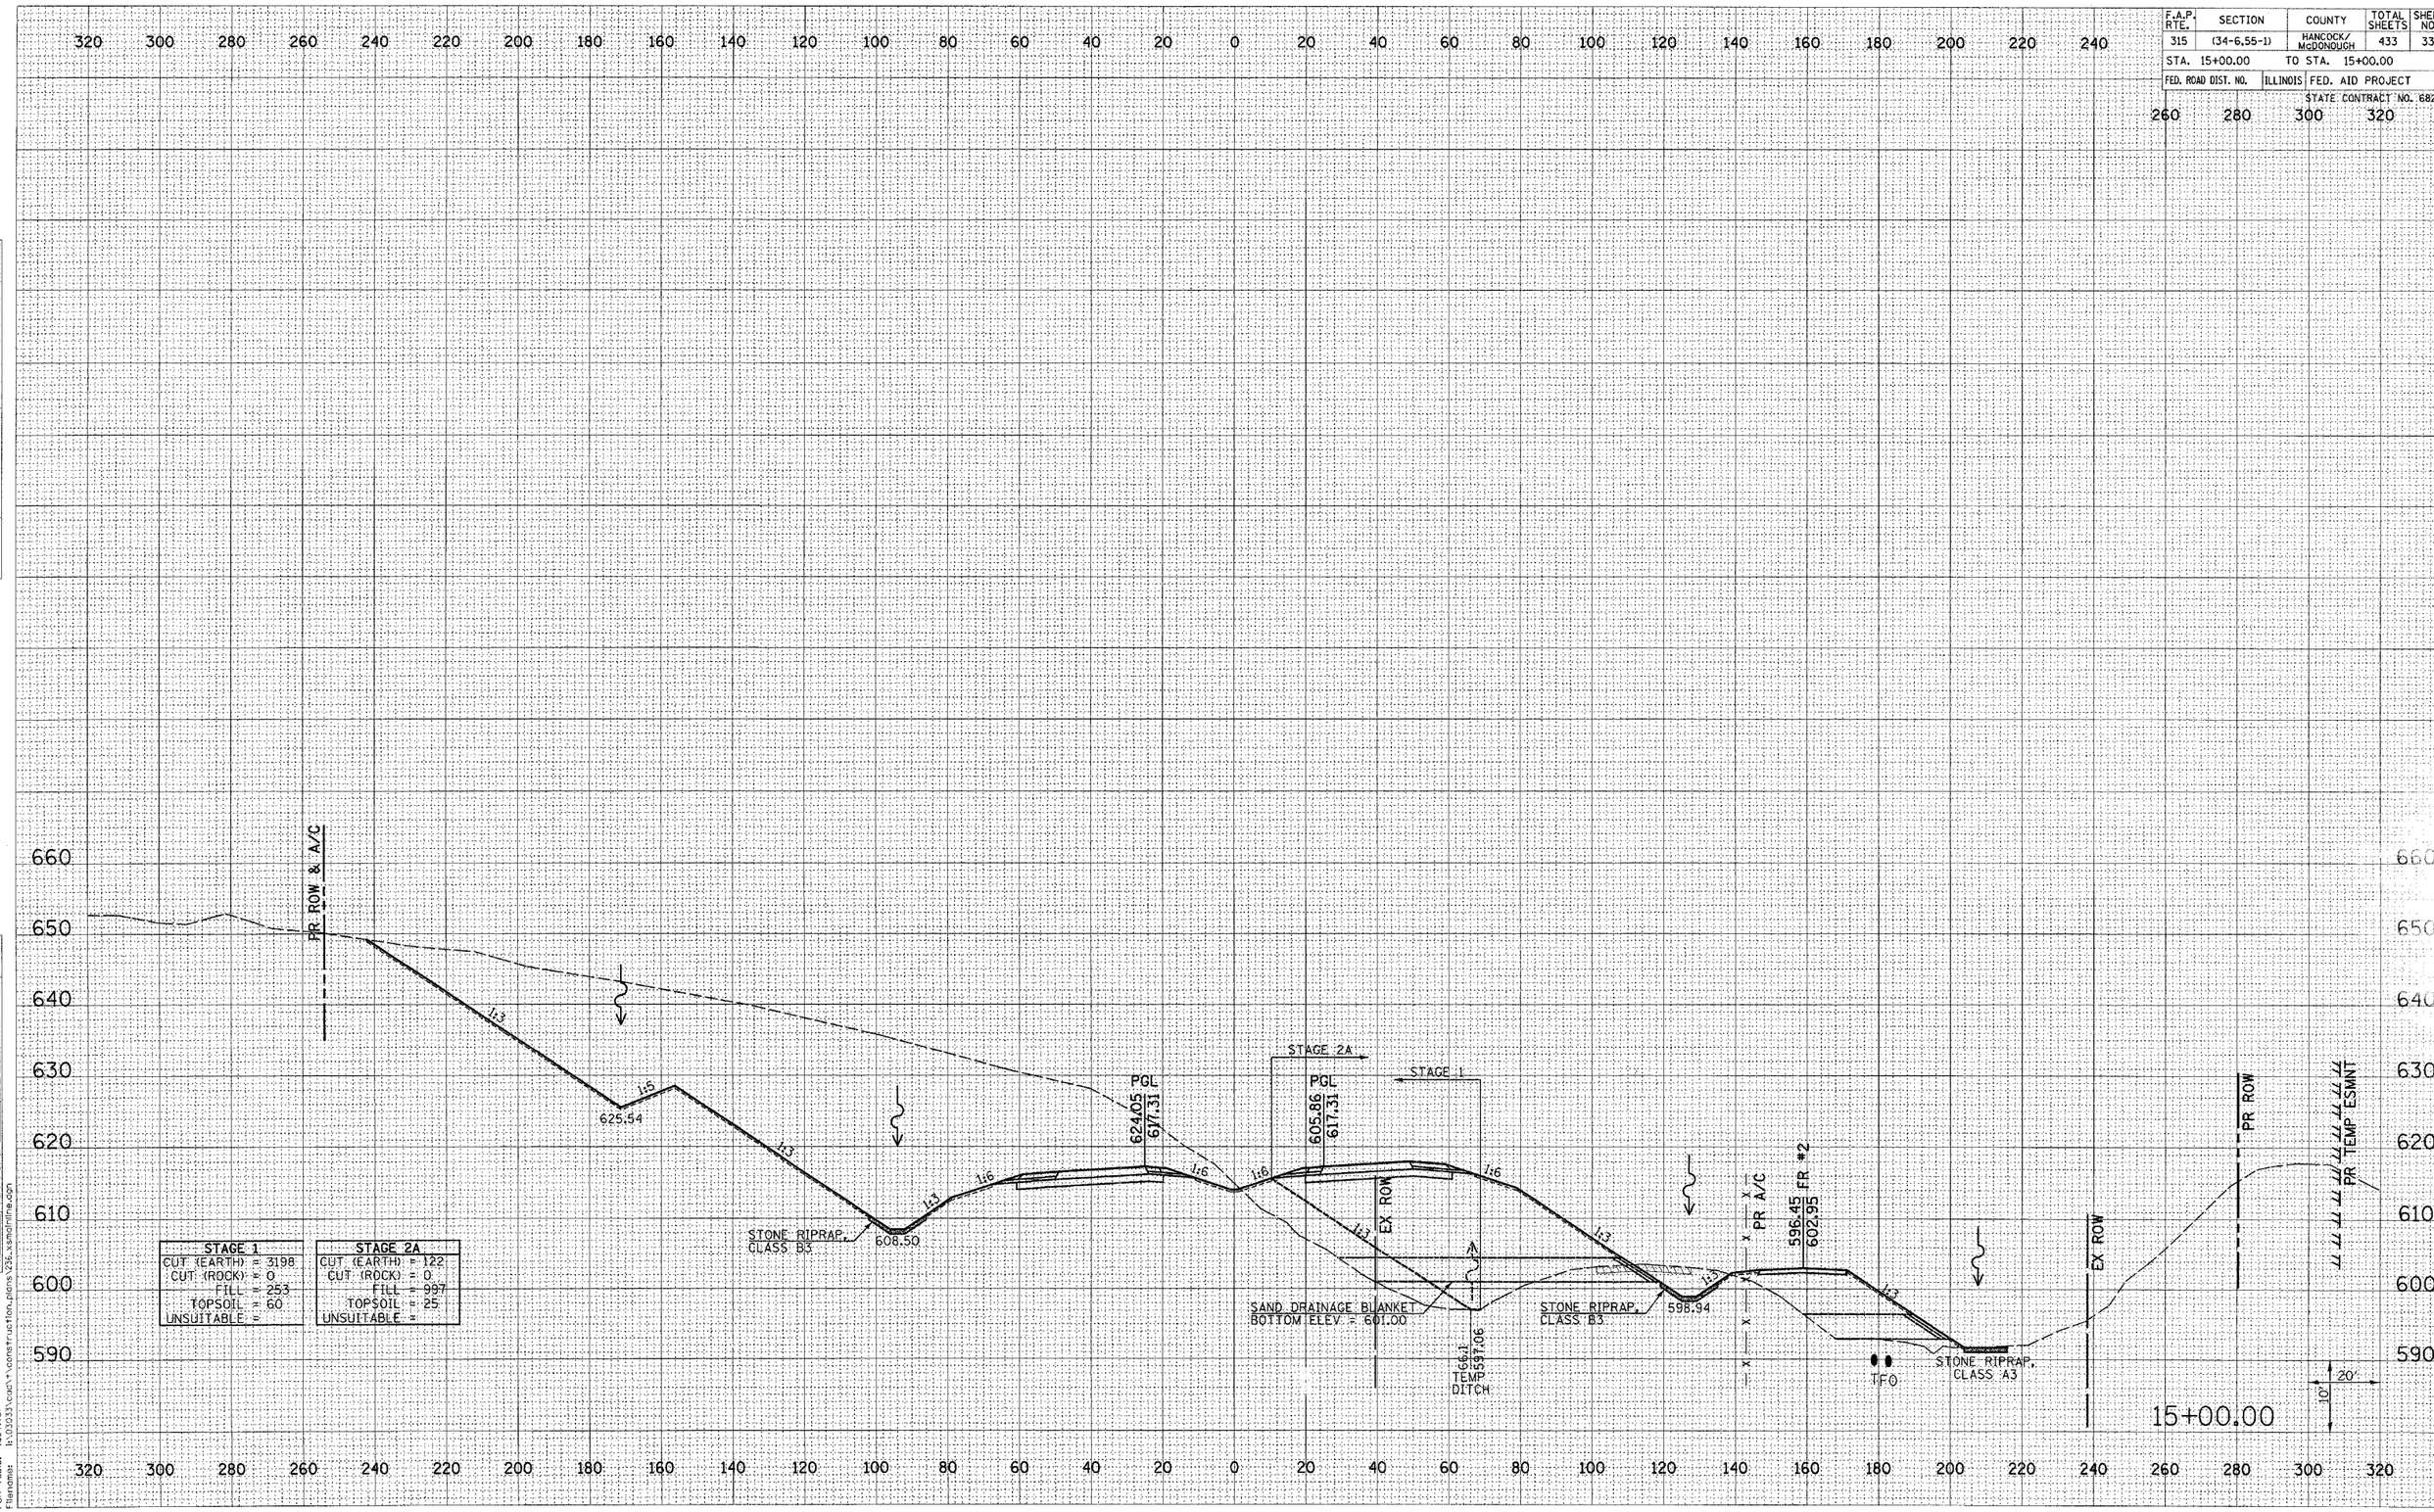

STAGE 1	STAGE 2A
CUT (EARTH) = 3198	CUT (EARTH) = 122
CUT (ROCK) = 0	CUT (ROCK) = 0
FILL = 253	FILL = 997
TOPSOIL = 60	TOPSOIL = 25
UNSUITABLE =	UNSUITABLE =

FINAL SURVEY | NOTE BOOK NO. | SURVEYED | PLOTTED | TEMPLATE | AREAS | AREAS CHECKED | BY | DATE

ORIGINAL SURVEY | NOTE BOOK NO. | SURVEYED | PLOTTED | TEMPLATE | AREAS | AREAS CHECKED | BY | DATE

Plot Date: 7/18/2006
Plot Time: 3:36:25 PM
Plotted By: bschmidt
Pen Table: idot.tbl
Filename: I:\03033\cad\t\construction_plans\236_xsmainline.dgn

FAP ROUTE 315 (IL 336) CROSS SECTIONS STA 15+00.00 TO 15+00.00