F.A.P. RTE.	SECTION	COUNTY	TOTAL SHEETS	SHEET NO.
315	(34-6.55-1)	HANCOCK/ McDONOUGH	433	343
STA. 30+00.00		TO STA. 31+00.00		
FED. ROAD DIST. NO.	ILLINOIS	FED. AID PROJECT		
		STATE CONTRACT NO. 68206		

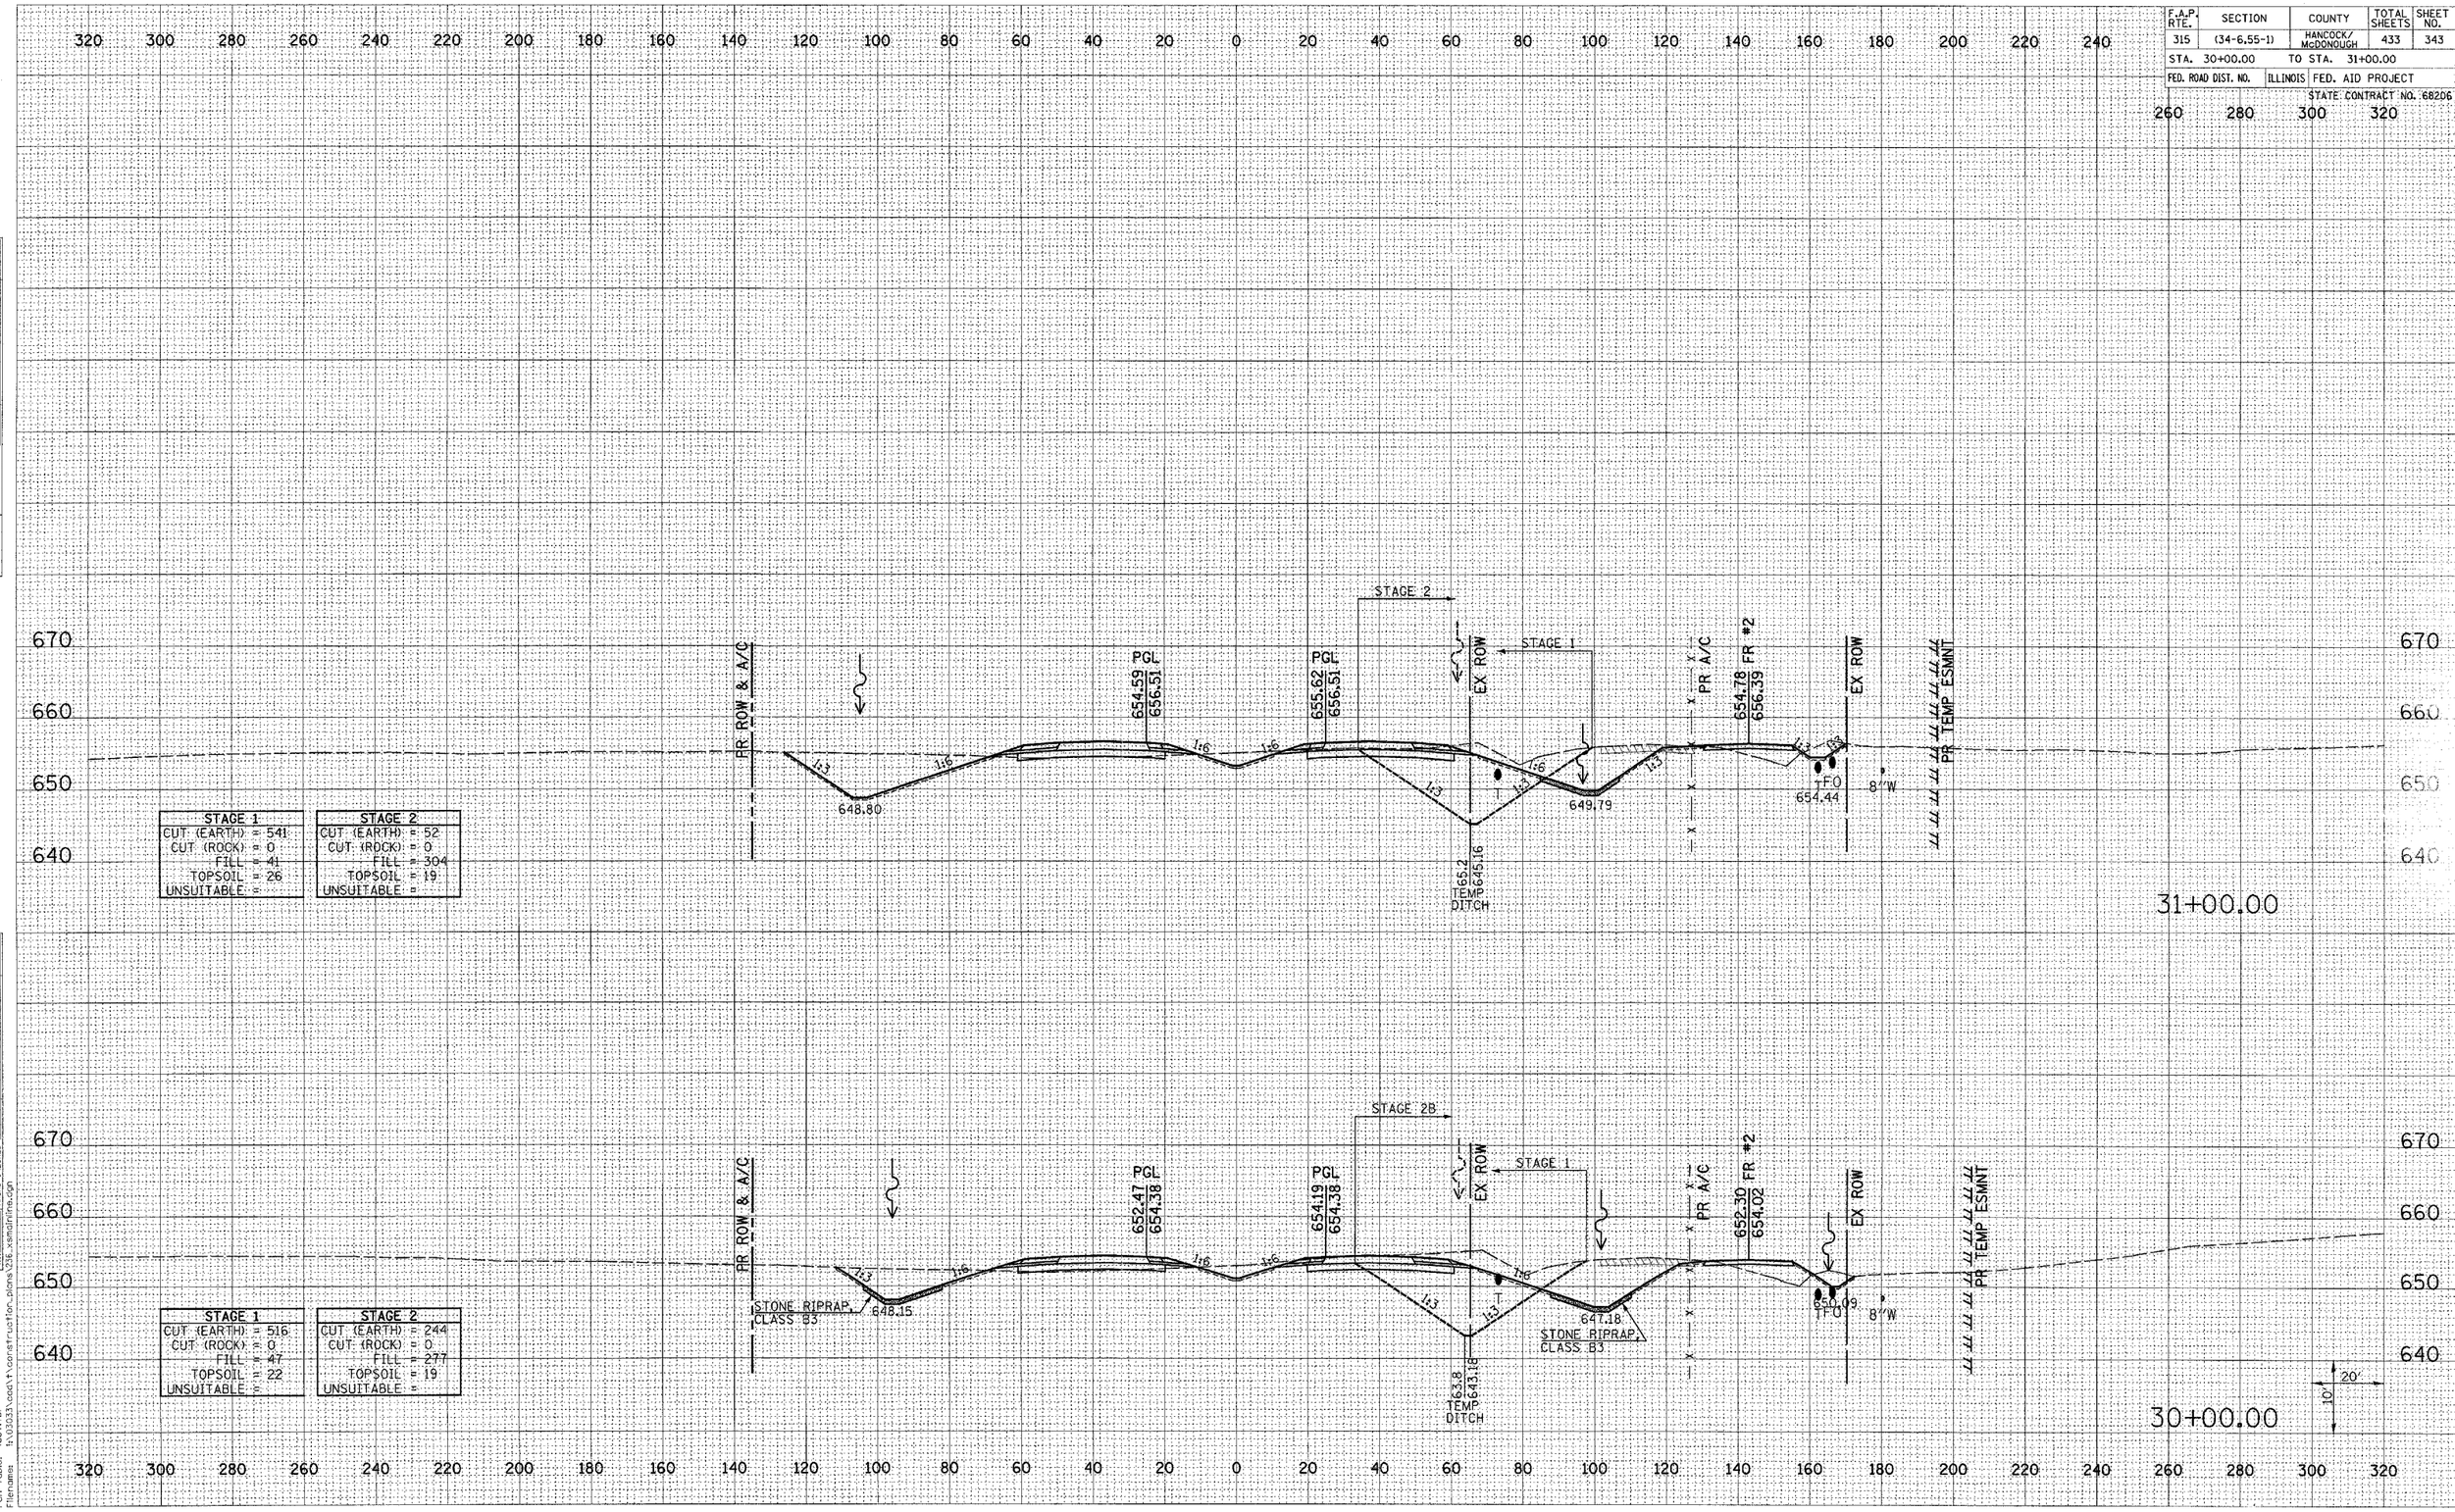

STAGE 1	
CUT (EARTH)	= 541
CUT (ROCK)	= 0
FILL	= 41
TOPSOIL	= 26
UNSUITABLE	=

STAGE 2	
CUT (EARTH)	= 52
CUT (ROCK)	= 0
FILL	= 304
TOPSOIL	= 19
UNSUITABLE	=

STAGE 1	
CUT (EARTH)	= 516
CUT (ROCK)	= 0
FILL	= 47
TOPSOIL	= 22
UNSUITABLE	=

STAGE 2	
CUT (EARTH)	= 244
CUT (ROCK)	= 0
FILL	= 277
TOPSOIL	= 19
UNSUITABLE	=

FINAL SURVEY	SURVEYED	BY	
NOTE BOOK	PLOTTED		DATE
NO.	TEMPLATE		
	AREAS		
	AREAS CHECKED		

ORIGINAL SURVEY	SURVEYED	BY	
NOTE BOOK	PLOTTED		DATE
NO.	TEMPLATE		
	AREAS		
	AREAS CHECKED		

Plot Date: 7/18/2006
Plot Time: 343632 PM
Plotted By: bschmidt
Font Table: 4bit.tbl
Filename: I:\02231\dgn\construction_plans\336_xsmdmnnc.dgn

FAP ROUTE 315 (IL 336) CROSS SECTIONS STA 30+00.00 TO 31+00.00