F.A.P. RTE.	SECTION	COUNTY	TOTAL SHEETS	SHEET NO.
315	(34-6,55-1)	HANCOCK/ McDONOUGH	433	347
STA. 38+00.00		TO STA. 39+00.00		
FED. ROAD DIST. NO.	ILLINOIS	FED. AID PROJECT		

STATE CONTRACT NO. 68206

FINAL SURVEY — NOTE BOOK — NO. — SURVEYED — PLOTTED — TOPSOIL — AREAS — AREAS CHECKED — BY — DATE

ORIGINAL SURVEY — NOTE BOOK — NO. — SURVEYED — PLOTTED — TOPSOIL — AREAS — AREAS CHECKED — BY — DATE

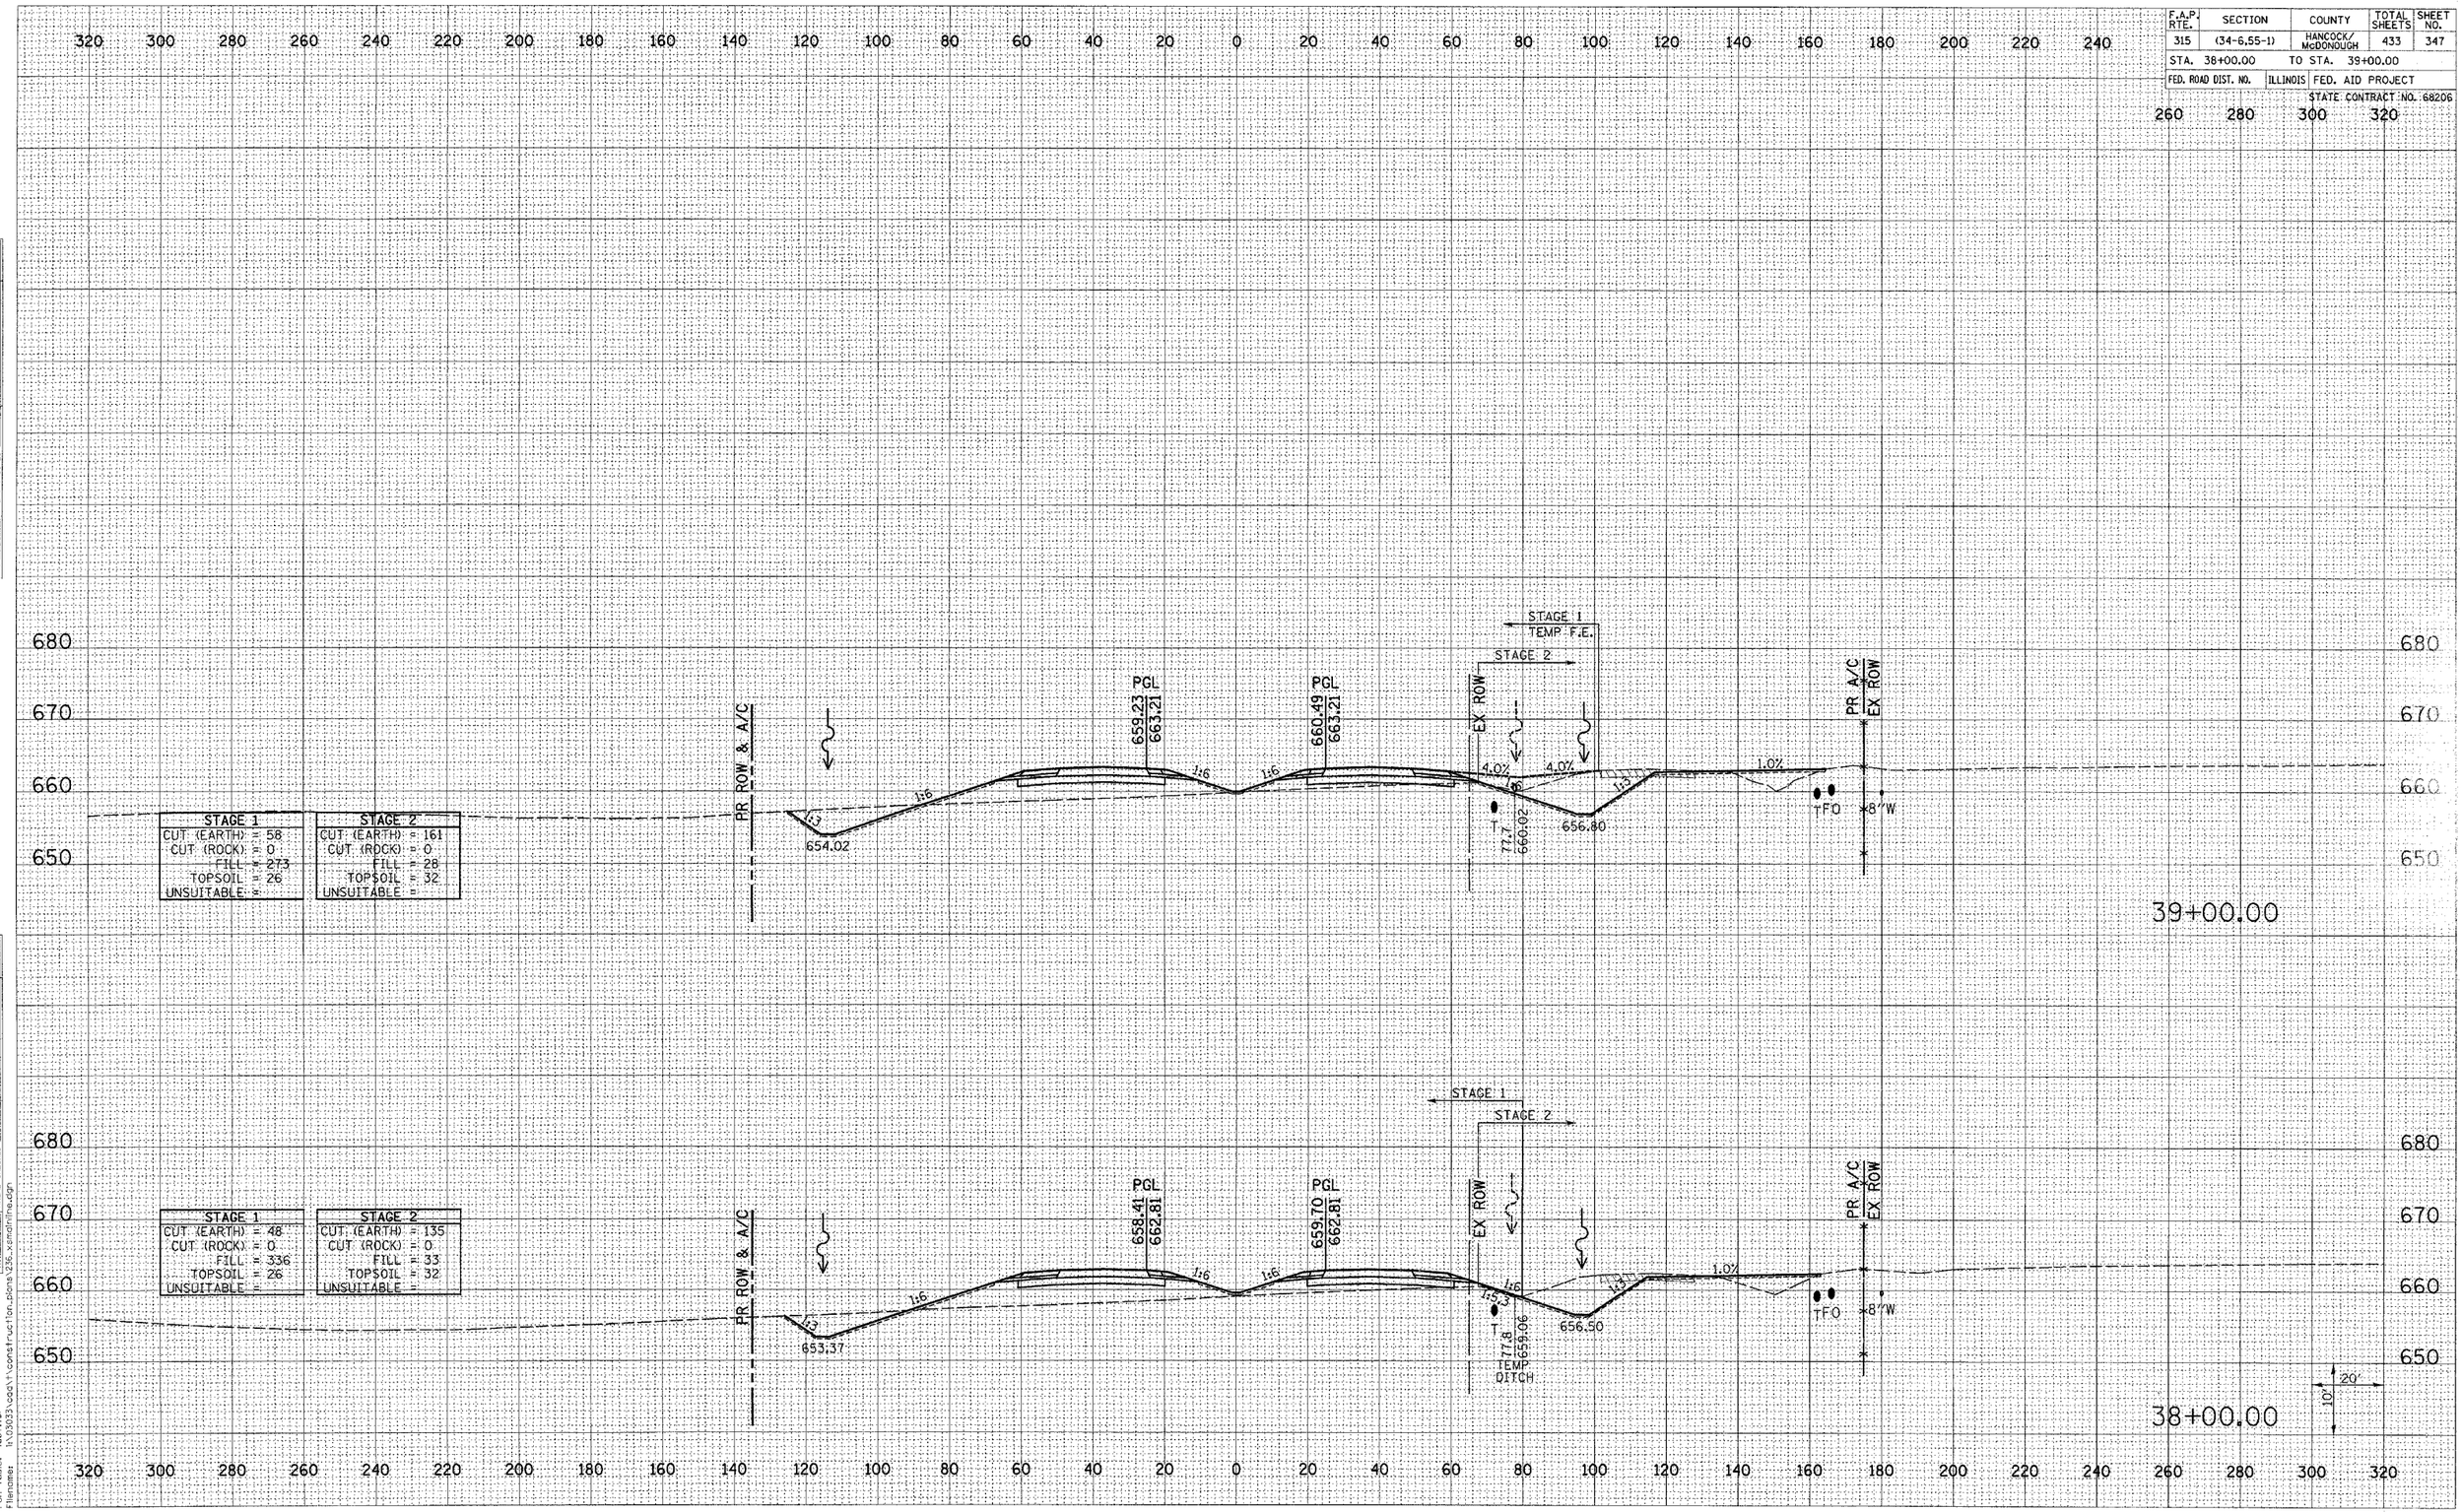

Plot Date: 7/8/2006
Plot Time: 3:36:35 PM
Plotted By: Eschmidt
Pen Tables: idot.tbl
Filenames: h:\03033\cadd\1\construction_plans\236_xsmainline.dgn

FAP ROUTE 315 (IL 336) CROSS SECTIONS STA 38+00.00 TO 39+00.00