F.A.P. RTE.	SECTION	COUNTY	TOTAL SHEETS	SHEET NO.
315	(34-6,55-1)	HANCOCK/ McDONOUGH	433	381
STA. 102+00.00		TO STA. 102+12.00		
FED. ROAD DIST. NO.	ILLINOIS	FED. AID PROJECT		
STATE CONTRACT NO. 68206				

ORIGINAL SURVEY	SURVEYED	BY	DATE
	PLOTTED		
NOTE BOOK	TEMPLATE		
NO.	AREAS		
	AREAS CHECKED		

FINAL SURVEY	SURVEYED	DATE
	PLOTTED	
NOTE BOOK	TEMPLATE	
NO.	AREAS	
	AREAS CHECKED	

STAGE 1

CUT (EARTH):	13
CUT (ROCK):	0
FILL:	441
TOPSOIL:	0
UNSUITABLE:	0

STAGE 2

CUT (EARTH):	77
CUT (ROCK):	0
FILL:	0
TOPSOIL:	7
UNSUITABLE:	0

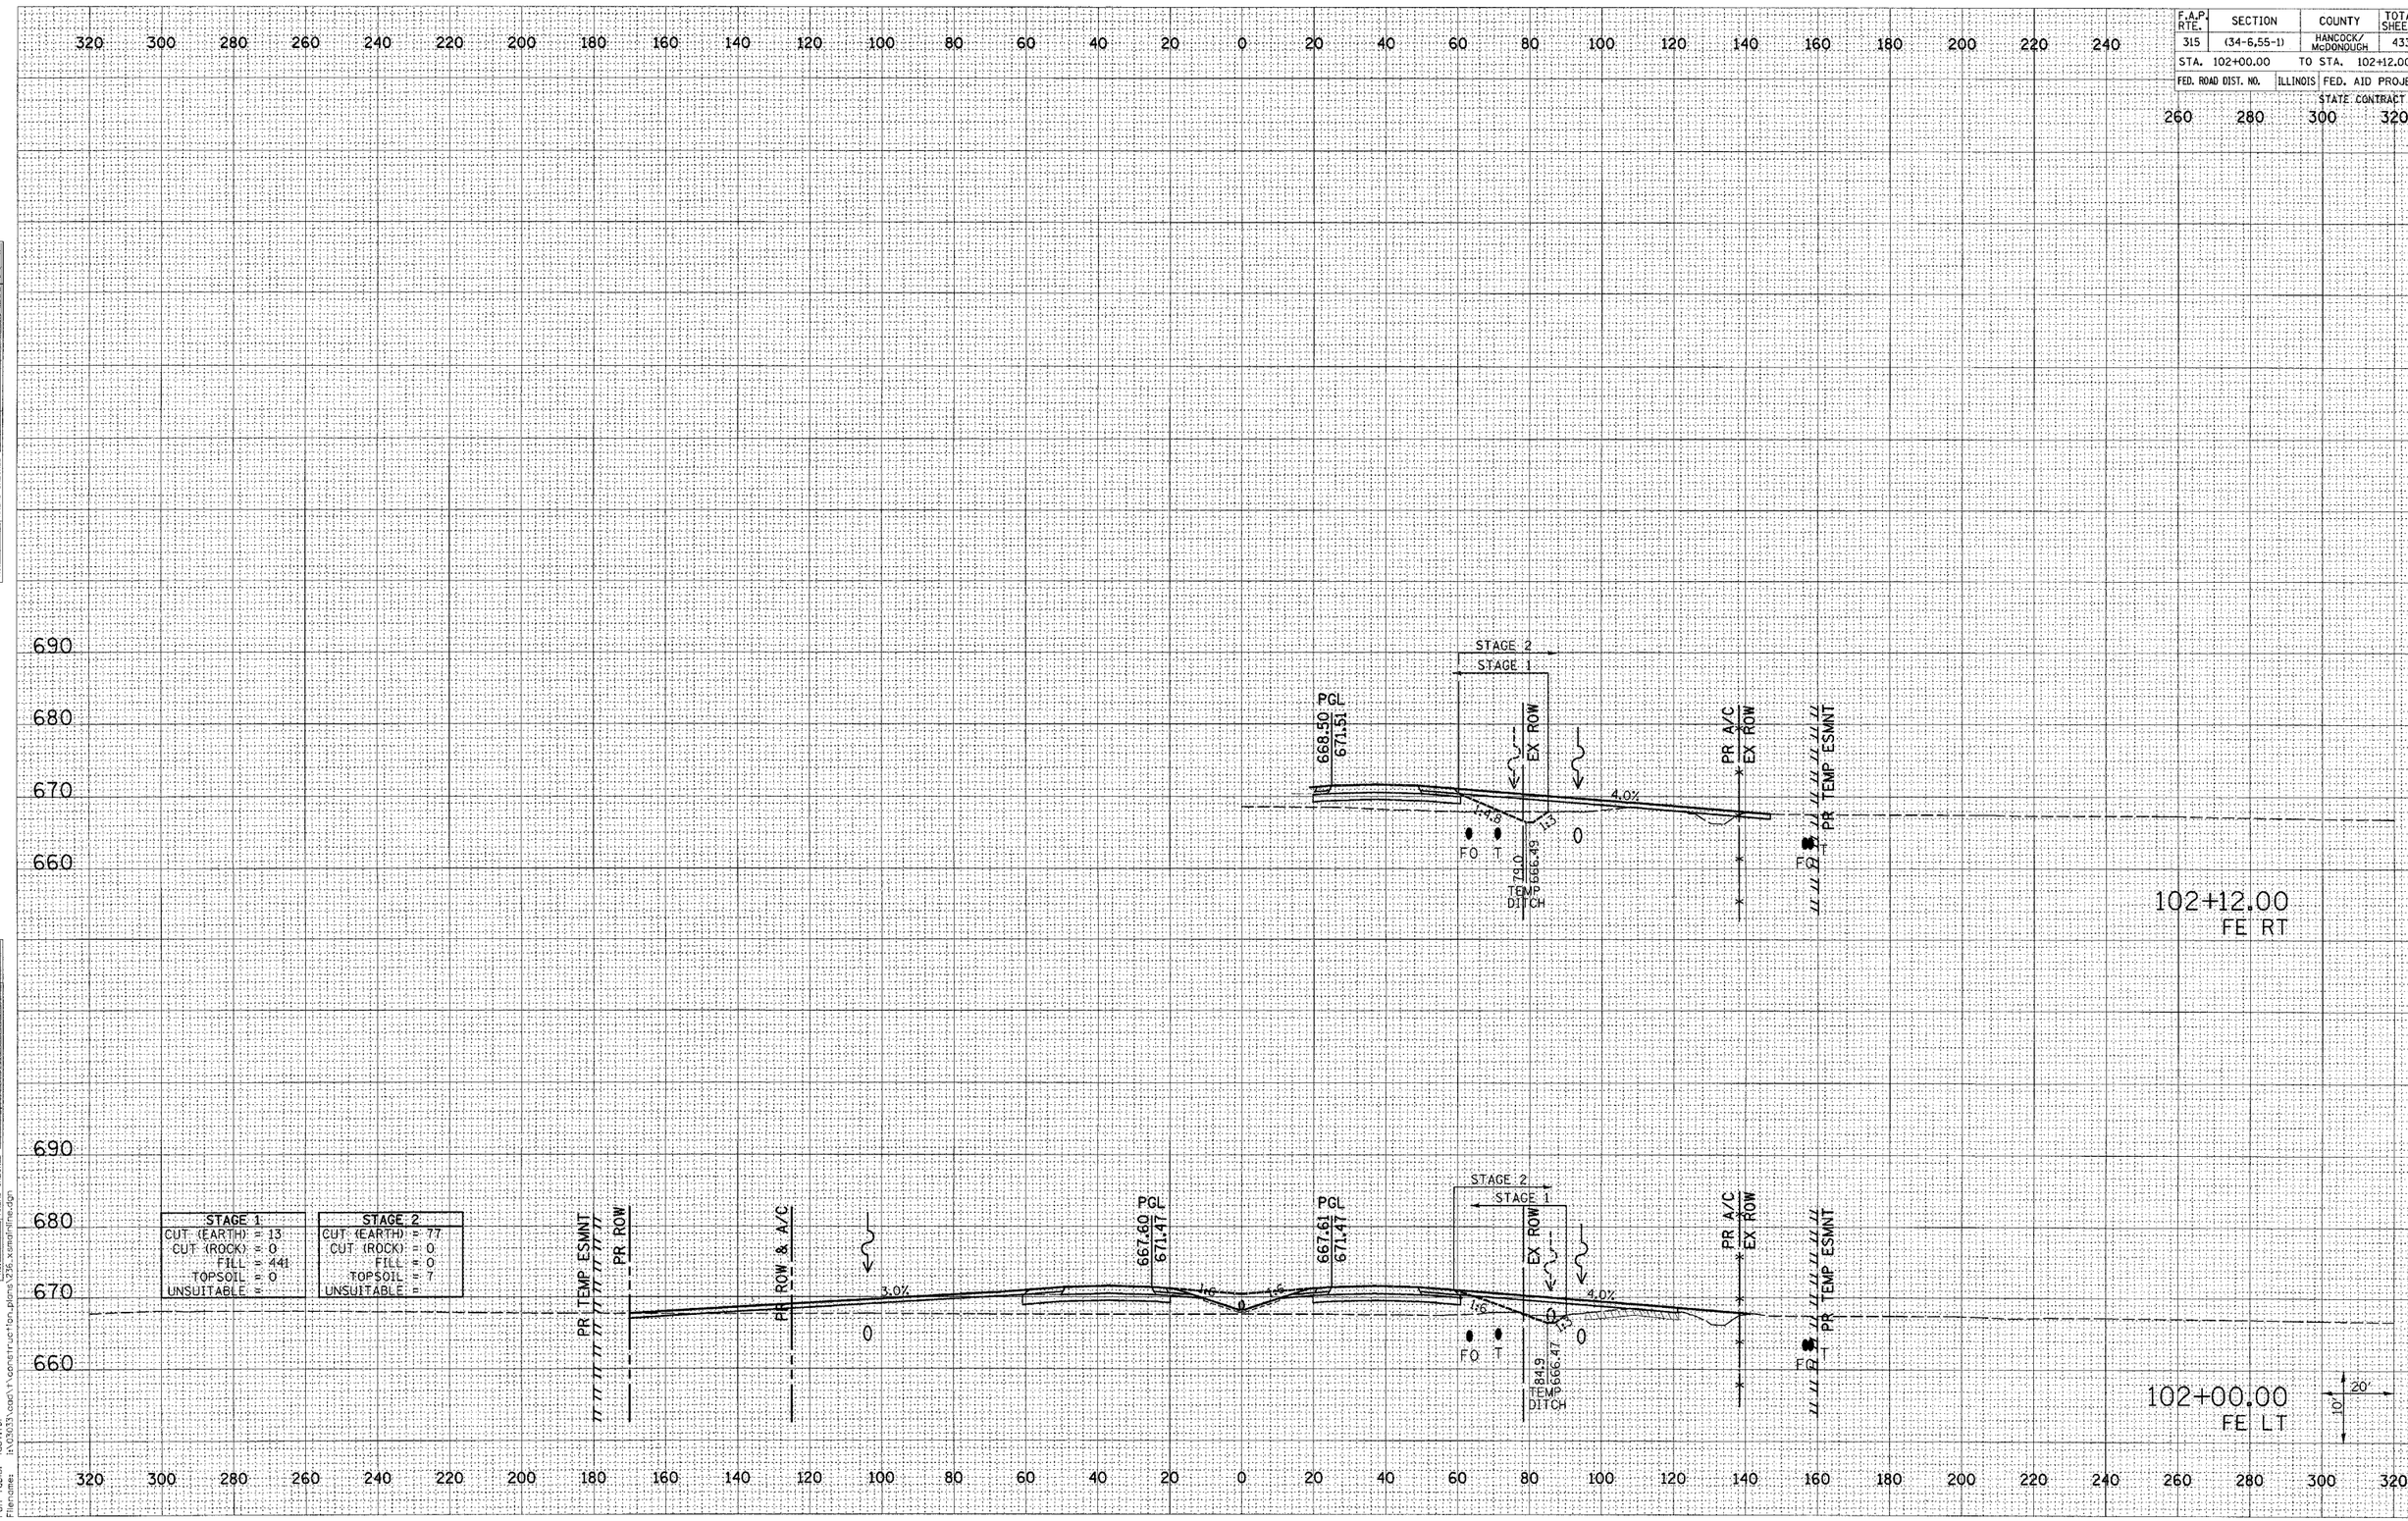

Plot Date: 7/18/2006
Plot Time: 3:56:58 PM
Plotted By: kstewart
Pen Tables: (dot4.tbl)
Filenames: I:\2003\construction_plans\236_standardline.dgn

FAP ROUTE 315 (IL 336) CROSS SECTIONS STA 102+00.00 TO 102+12.00