F.A.P. RTE.	SECTION	COUNTY	TOTAL SHEETS	SHEET NO.
315	(34-6,55-1)	HANCOCK/ McDONOUGH	433	397

STA. 301+00.00 TO STA. 301+50.00

FED. ROAD DIST. NO. | ILLINOIS | FED. AID PROJECT

STATE CONTRACT NO. 68206

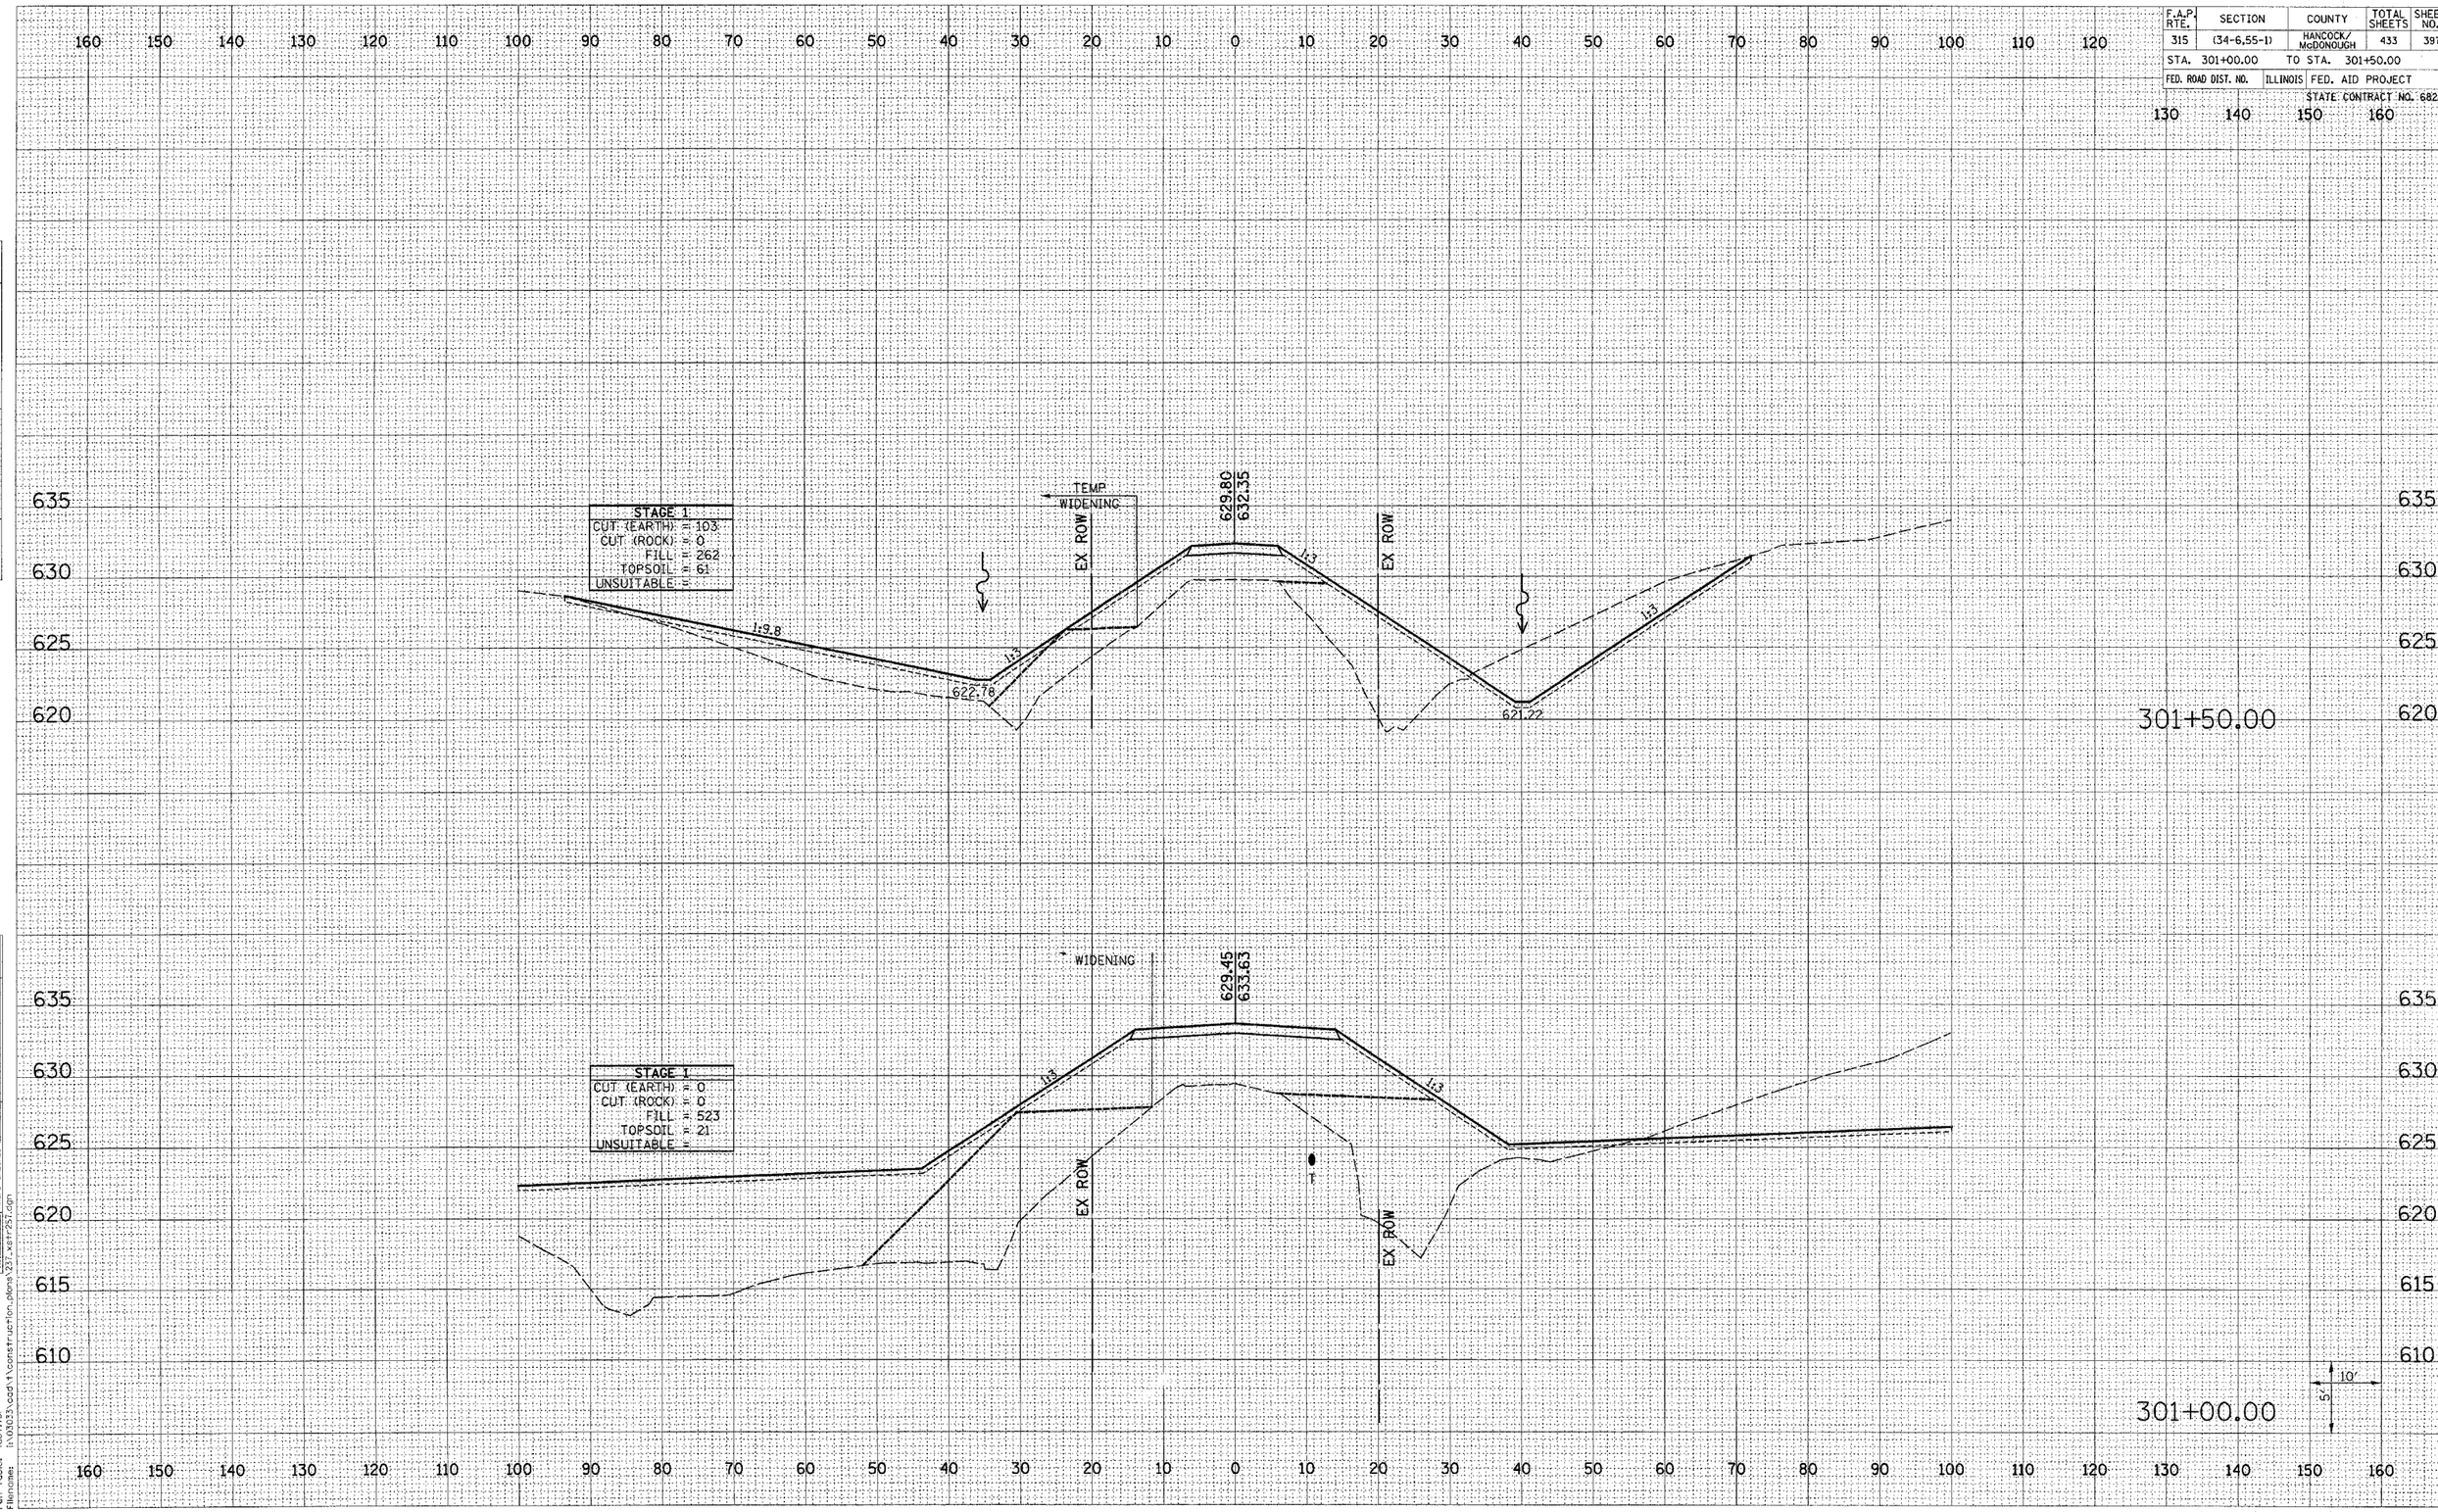

FINAL SURVEY | NOTE BOOK | NO. | SURVEYED | PLOTTED | TEMPLATE | AREAS | AREAS CHECKED | BY | DATE

ORIGINAL SURVEY | NOTE BOOK | NO. | SURVEYED | PLOTTED | TEMPLATE | AREAS | AREAS CHECKED | BY | DATE

Plot Date: 7/8/2006
Plot Time: 3:37:41PM
Plotted By: bschmidt
Pen Table: lcot.tbl
Filename: i:\03033\cad\t\construction_plans\237_xstr257.dgn

TR 257 CROSS SECTIONS STA 301+00.00 TO 301+50.00