F.A.P. RTE.	SECTION	COUNTY	TOTAL SHEETS	SHEET NO.
315	(34-6,55-1)	HANCOCK/ McDONOUGH	433	416

STA. 1416+75.00 TO STA. 1416+75.00

FED. ROAD DIST. NO. | ILLINOIS | FED. AID PROJECT

STATE CONTRACT NO. 68206

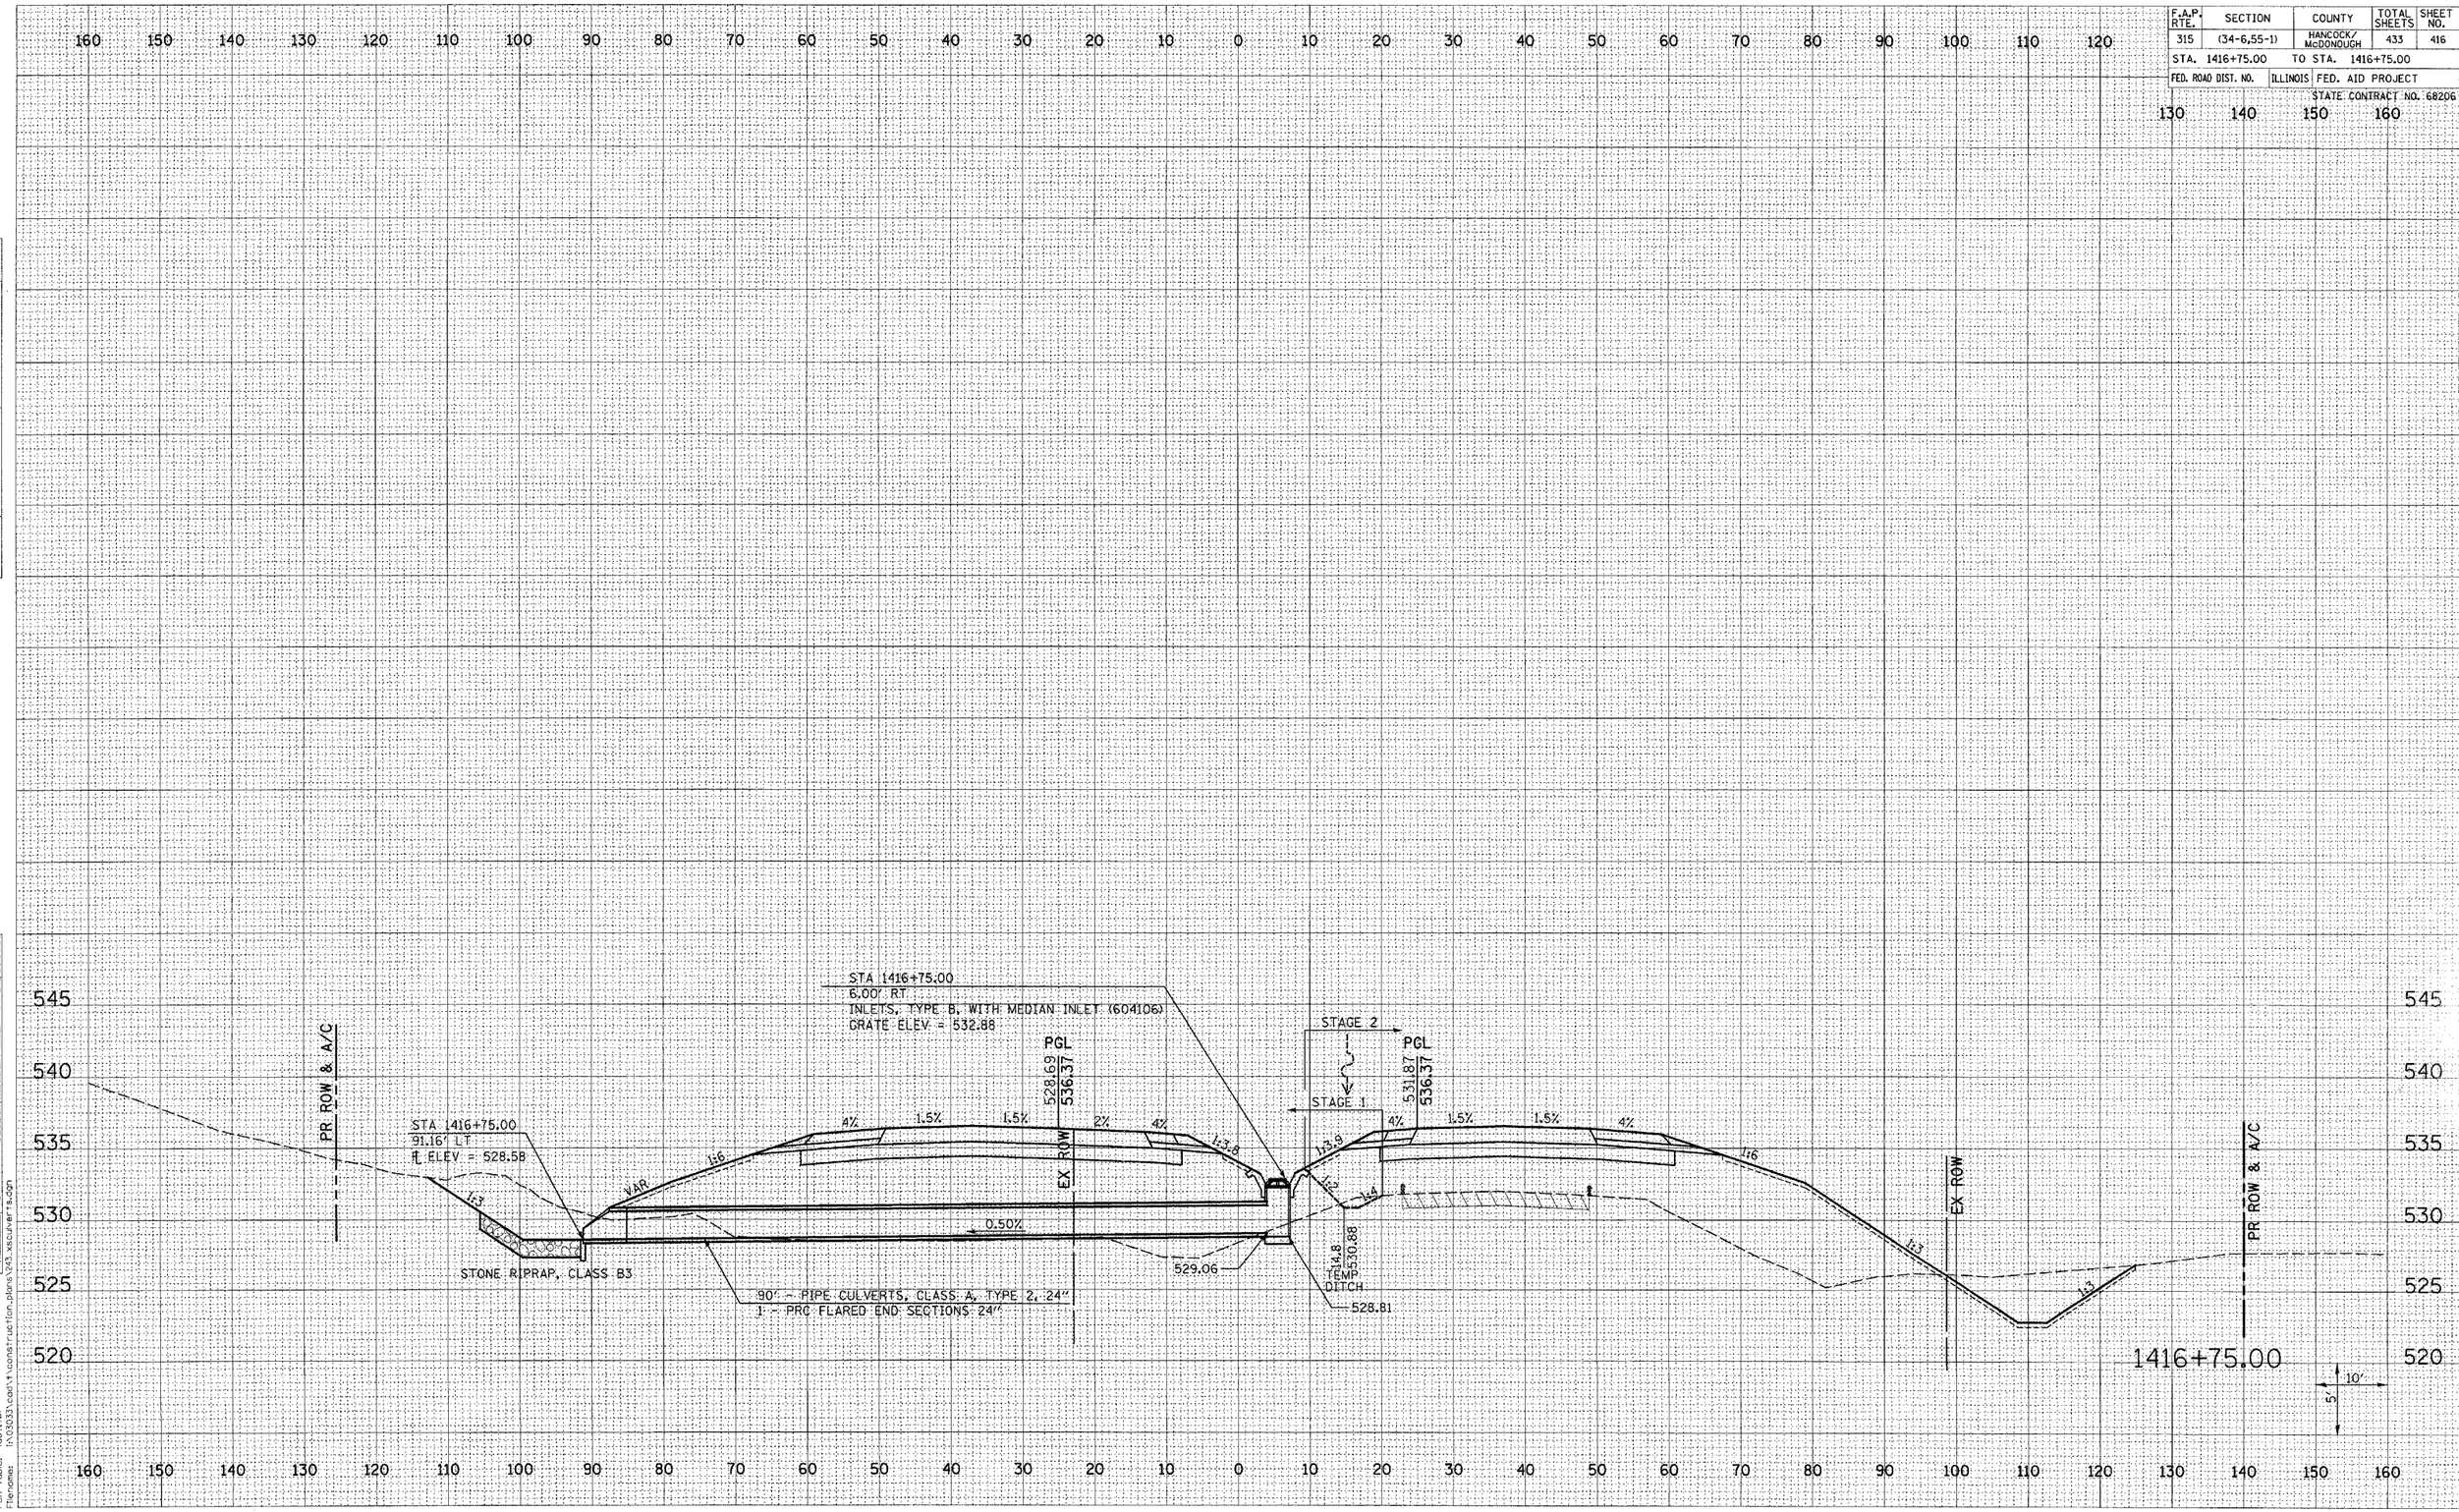

FAP 315 (IL 336) DRAINAGE CROSS SECTIONS STA 1416+75.00 TO 1416+75.00

FINAL SURVEY | NOTE BOOK NO. | SURVEYED | PLOTTED | TEMPLATE | AREAS | AREAS CHECKED | BY | DATE

ORIGINAL SURVEY | NOTE BOOK NO. | SURVEYED | PLOTTED | TEMPLATE | AREAS | AREAS CHECKED | BY | DATE

Plot Date: 7/8/2006
Plot Time: 3:37:34 PM
Plotted By: bschmidt
Pen Table: idot.tbl
Filename: I:\0303\cad\t\construction_plans\243_xsculverts.dgn