F.A.P. RTE.	SECTION	COUNTY	TOTAL SHEETS	SHEET NO.
315	(34-6,55-1)	HANCOCK/ McDONOUGH	433	428
STA. 301+15.52		TO STA. 301+15.52		
FED. ROAD DIST. NO.	ILLINOIS	FED. AID PROJECT		
		STATE CONTRACT NO. 68206		

ORIGINAL SURVEY	BY	DATE
NOTE BOOK	SURVEYED	
NO.	PLOTTED	
	TEMPLATE	
	AREAS	
	AREAS CHECKED	

FINAL SURVEY	BY	DATE
NOTE BOOK	SURVEYED	
NO.	PLOTTED	
	TEMPLATE	
	AREAS	
	AREAS CHECKED	

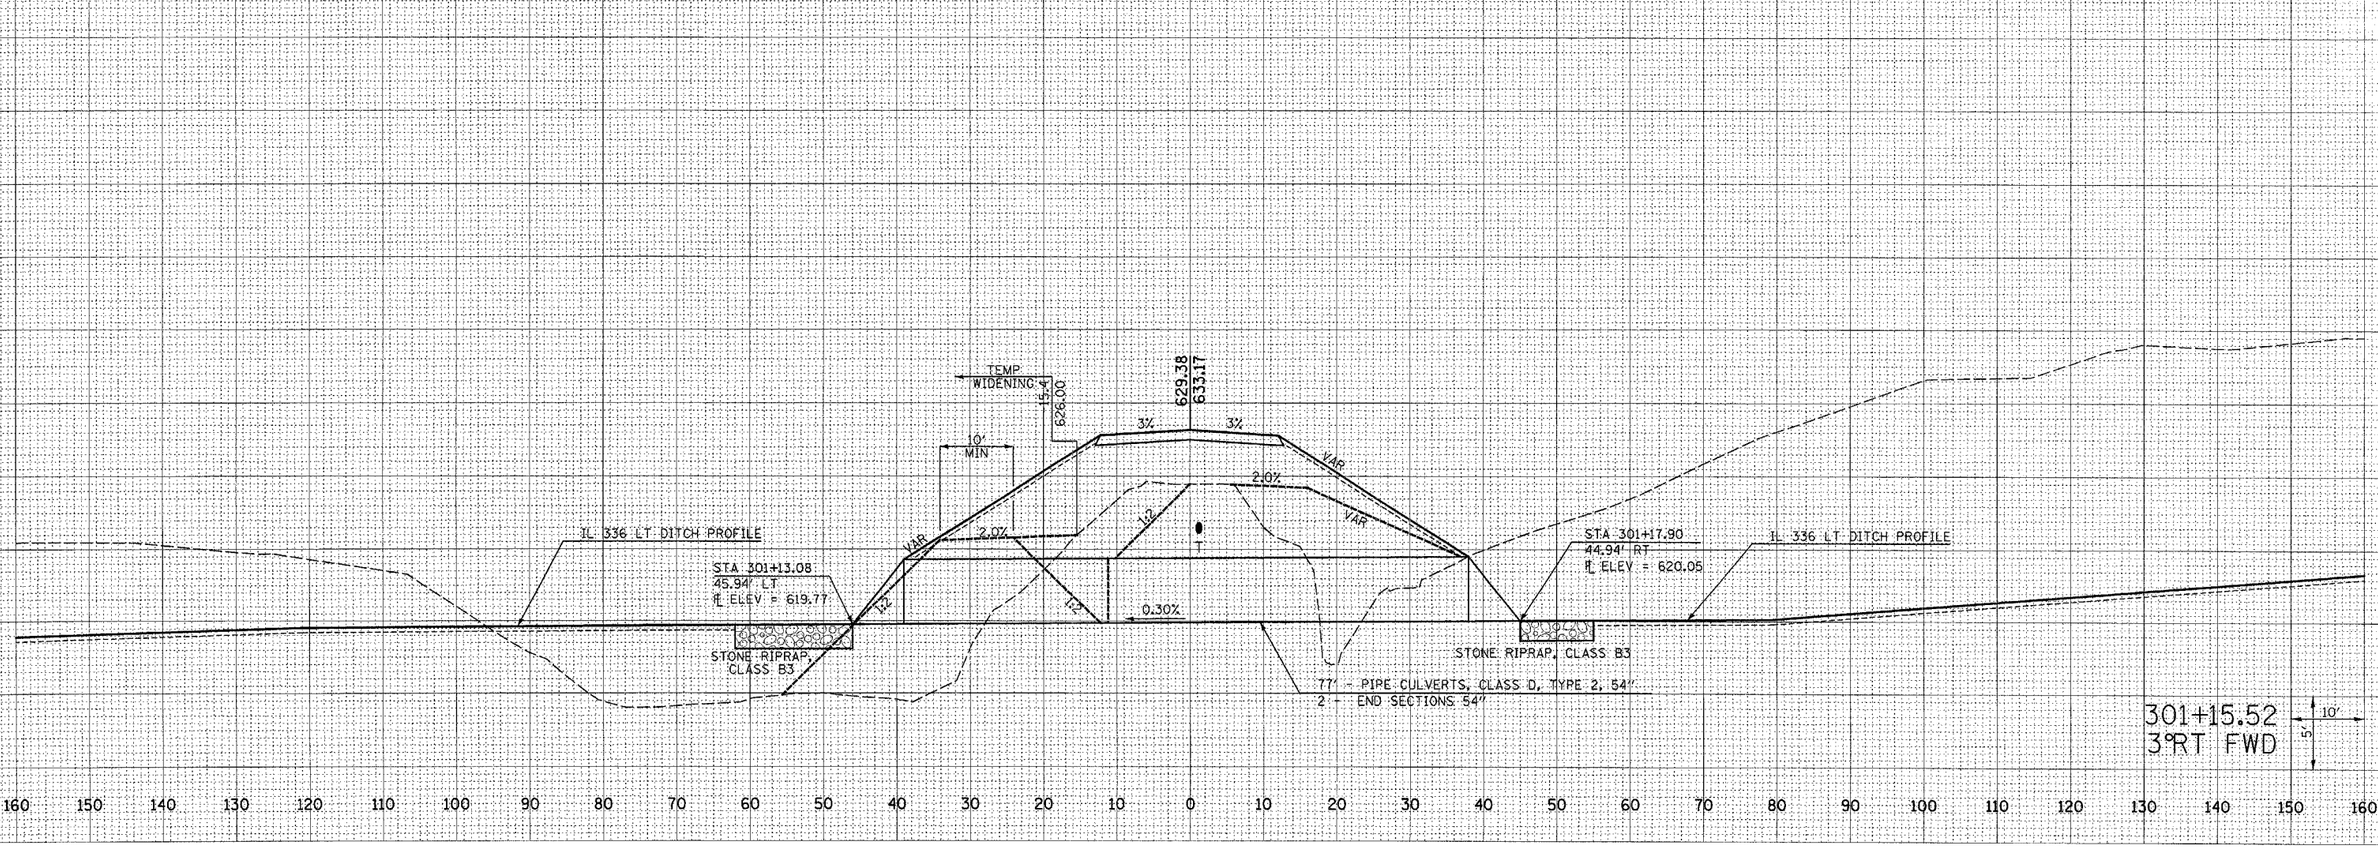

Plot Date: 7/18/2006
Plot Time: 3:37:41 PM
Plotted By: Dauenhauer
Pen Table: HMA.tbl
Filename: i:\02033\cadd\construction_plans\243_xsculvert.dgn

TR 257 DRAINAGE CROSS SECTIONS STA 301+15.52 TO 301+15.52