CONTRACT NO. 70186

F.A.P. RTE.	SECTION	COUNTY	TOTAL SHEETS	SHEET NO.
804	(25R)RS	CHAMPAIGN	50	42
STA. 123+00		TO STA. 128+00		
FED. ROAD DIST. NO. _	ILLINOIS	FED. AID PROJECT		

T 19 N, R 8 E, SEC 25, 3RD P.M.

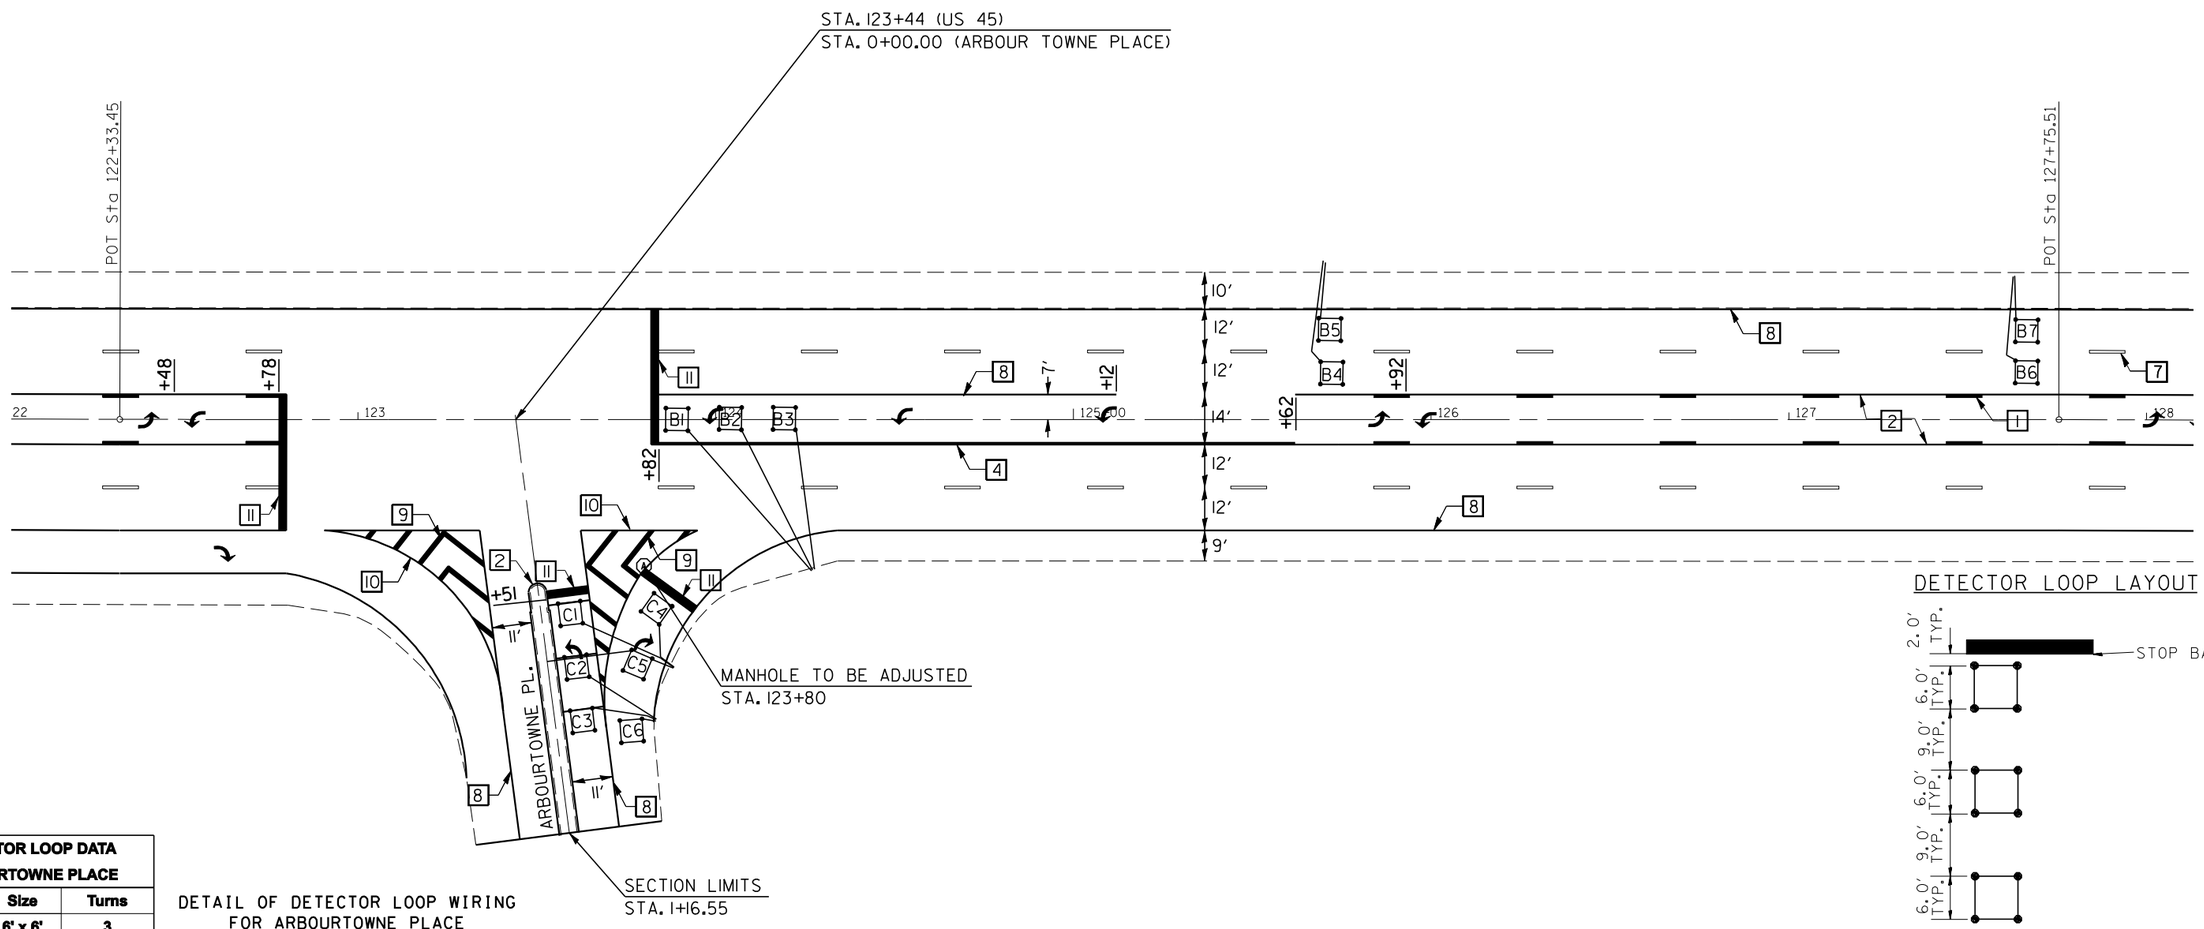

DETECTOR LOOP DATA ARBOURTOWNE PLACE		
Loop	Size	Turns
A1-2	6' x 6'	3
A3-4	6' x 6'	5
B1-3	6' x 6'	5
B4-5	6' x 6'	6
B6-7	6' x 6'	6
C1	6' x 6'	3
C2-3	6' x 6'	3
C4	6' x 6'	3
C5-6	6' x 6'	3

DETAIL OF DETECTOR LOOP WIRING FOR ARBOURTOWNE PLACE

WIRED IN SERIES WITH MULTI-PAIR CABLE

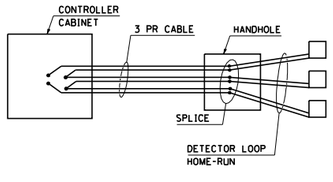

REVISIONS	
NAME	DATE

ILLINOIS DEPARTMENT OF TRANSPORTATION

PAVEMENT MARKING & DETECTOR LOOP PLANS

SCALE: VERT. HORIZ.

DATE

DRAWN BY

CHECKED BY

PLOT DATE = 10/25/2006
FILE NAME = c:\projects\d503901\b\4743sheets1.dgn
PLOT SCALE = 42.3333' / IN.
USER NAME = cocuit1