CONTRACT NO. 70263

F.A.P. RTE.	SECTION	COUNTY	TOTAL SHEETS	SHEET NO.
711	(115BR)BR	VERMILION	43	17
STA. _____		TO STA._____		
FED. ROAD DIST. NO. _	ILLINOIS	FED. AID PROJECT		

DETAIL OF BOX CULVERT END SECTION

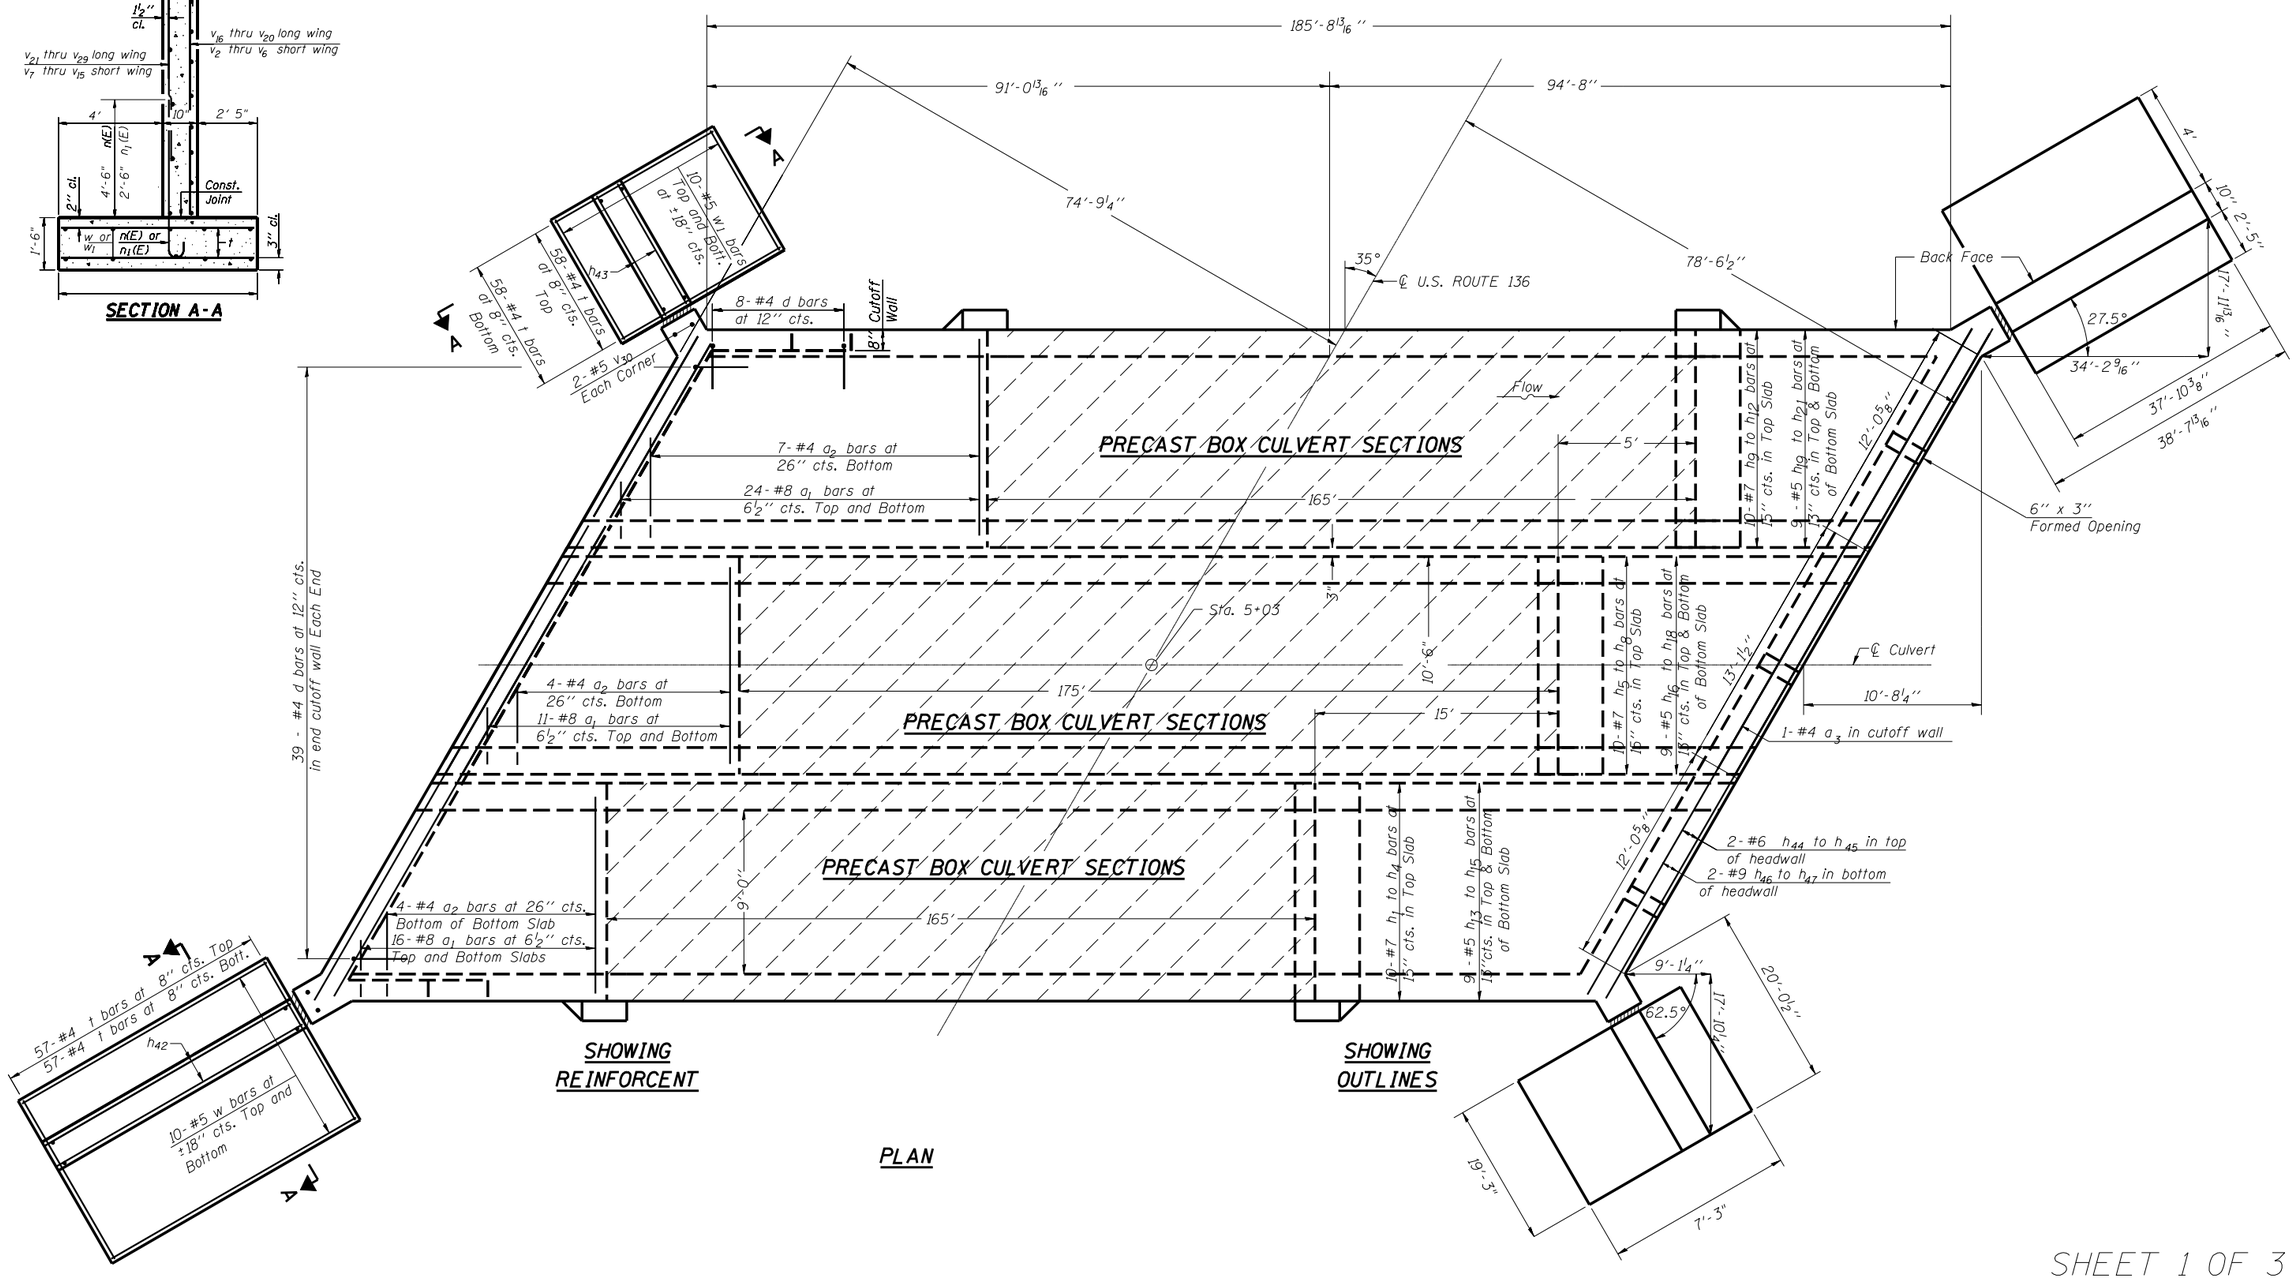

SHEET 1 OF 3

PLOT DATE : 10/24/2006
FILE NAME : c:\projects\d505702 (v8)\details.dgn
PLOT SCALE : 42.3529 ' / IN.
USER NAME : stultzjr