CONTRACT NO. 70263

F.A.P. RTE.	SECTION	COUNTY	TOTAL SHEETS	SHEET NO.
711	(115BR)BR	VERMILION	43	31

STA. 4+32.03 TO STA. 4+50.00

FED. ROAD DIST. NO. _ ILLINOIS FED. AID PROJECT

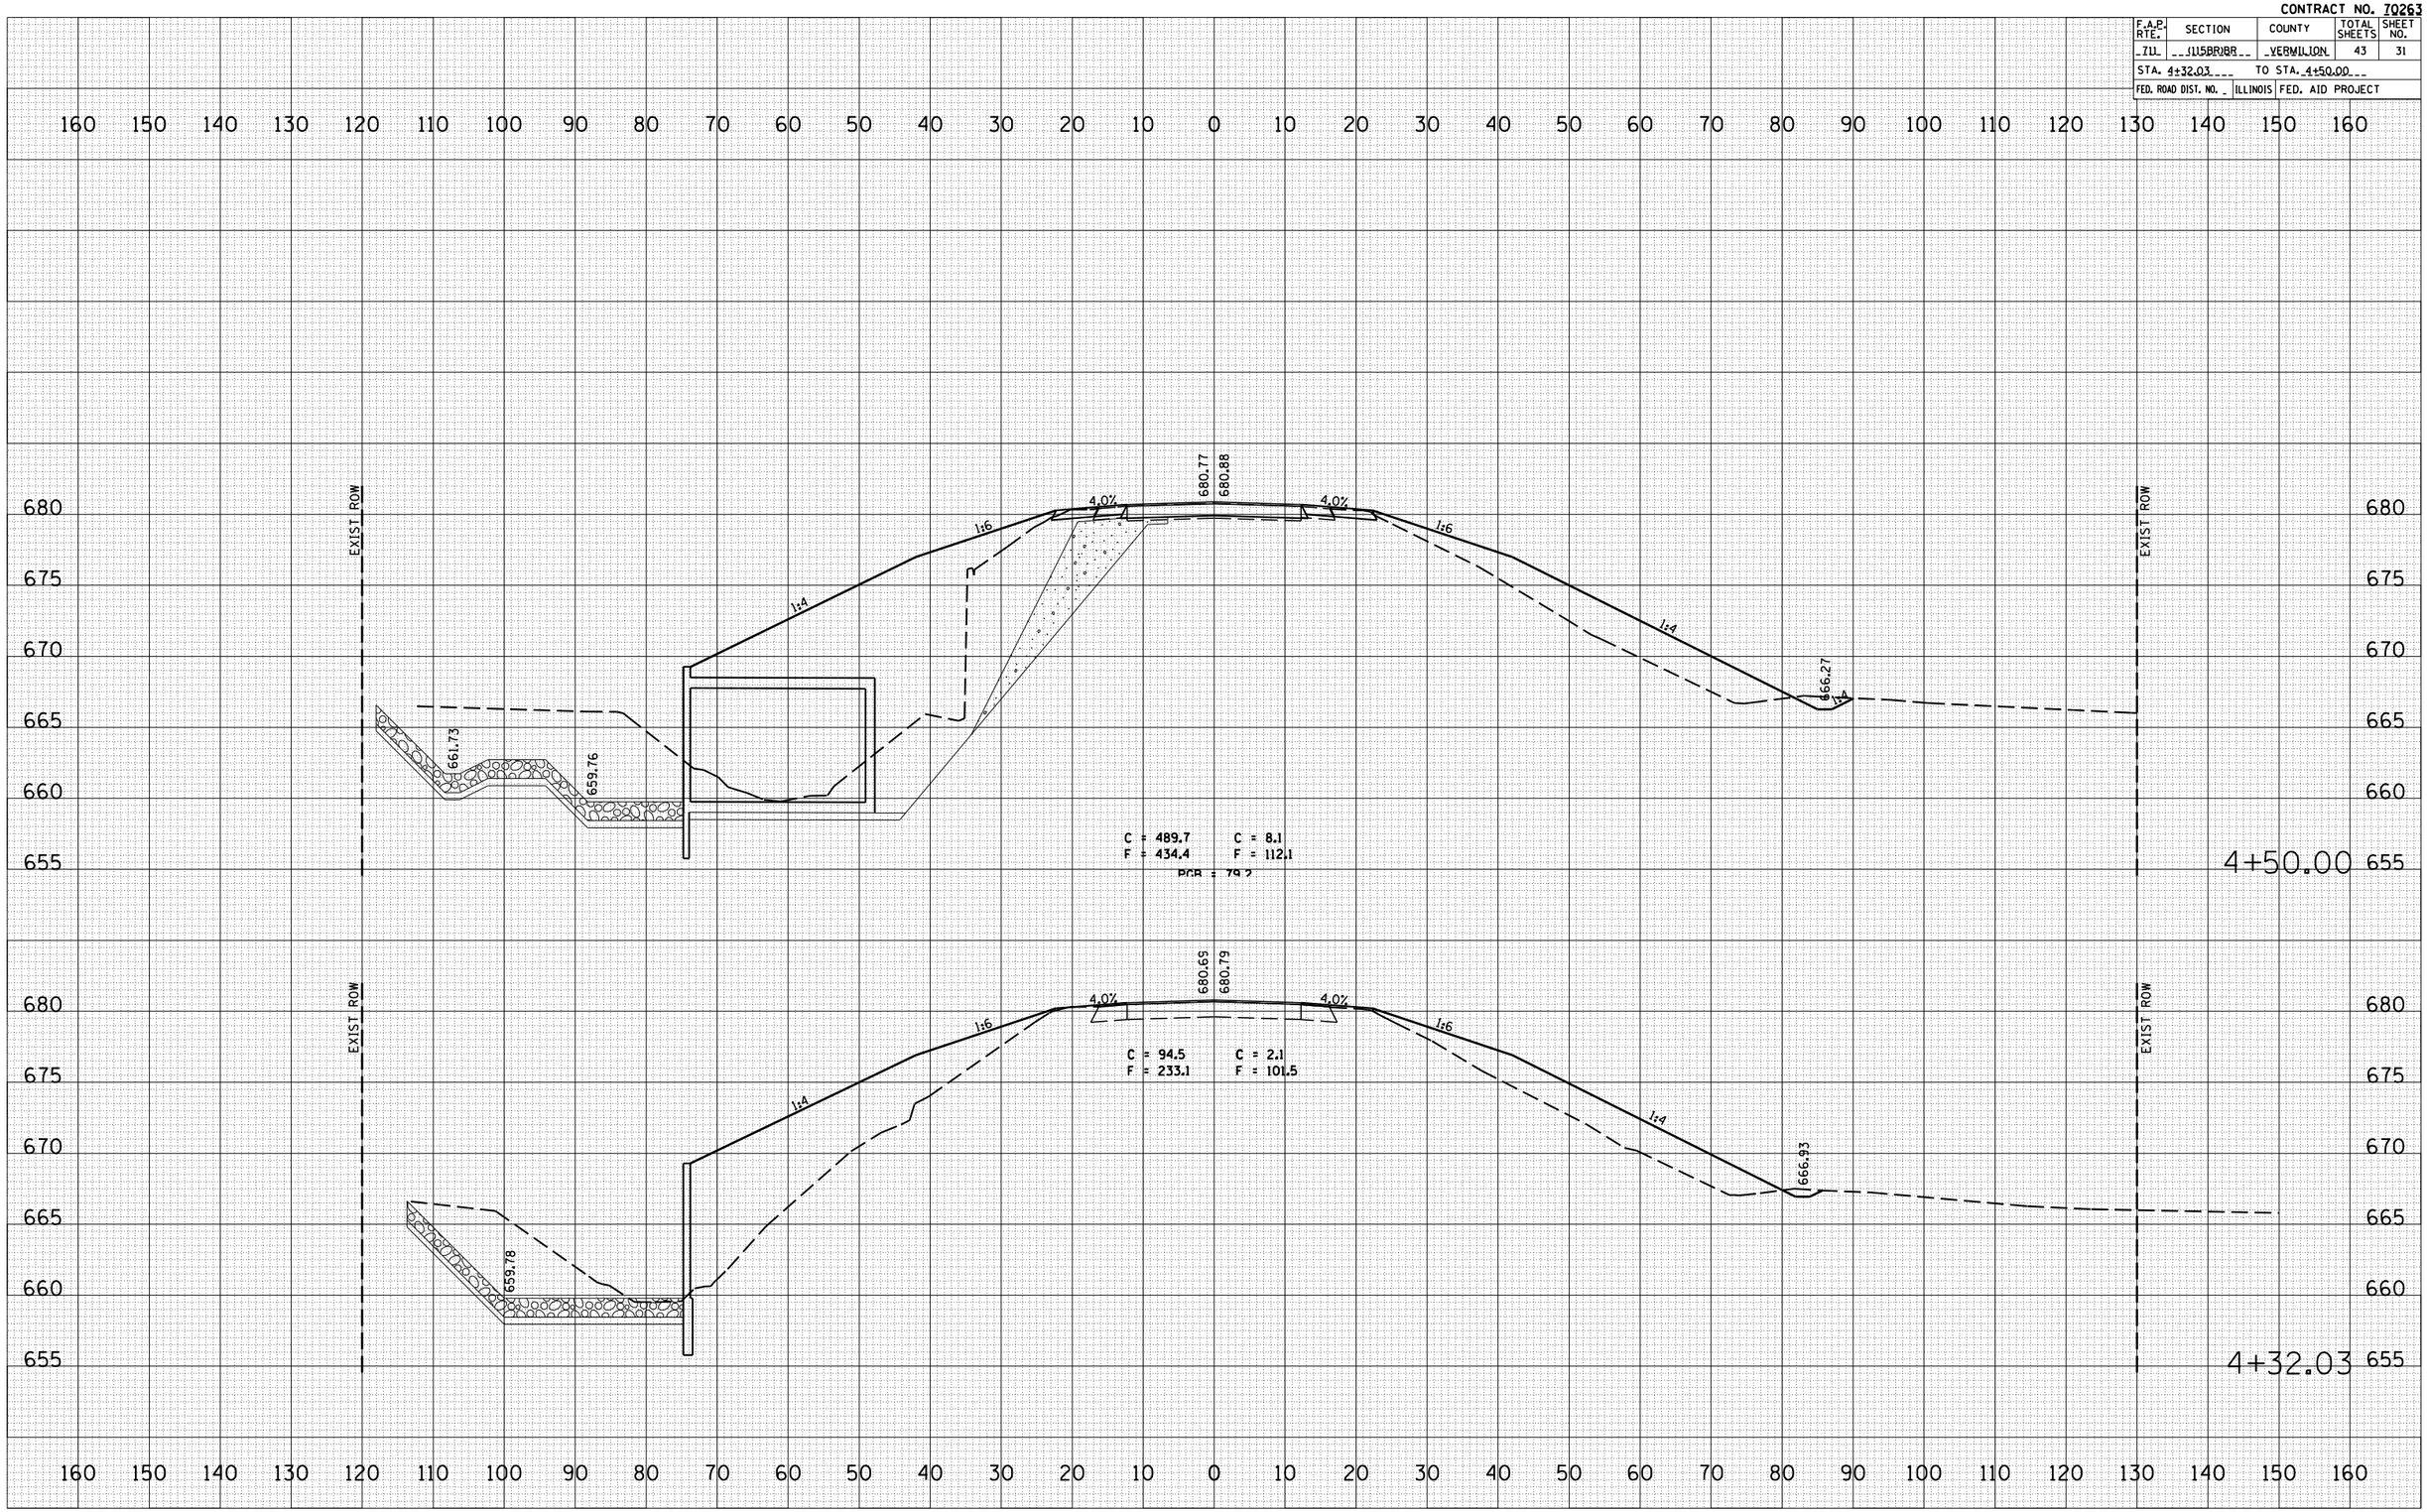

FINAL SURVEY
NOTE BOOK NO.
SURVEYED
PLOTTED
TEMPLATE
AREAS
AREAS CHECKED
BY
DATE

ORIGINAL SURVEY
NO.
SURVEYED
PLOTTED
TEMPLATE
AREAS
AREAS CHECKED
BY
DATE

PLOT DATE = 10/24/2006
FILE NAME = c:\projects\d505702 (v8)\us-136-sheets.dgn
PLOT SCALE = 21.1765 ' / IN.
USER NAME = stultsjw

US 136 MAINLINE