CONTRACT NO. 70263

F.A.P. RTE.	SECTION	COUNTY	TOTAL SHEETS	SHEET NO.
711	(115BR)BR	VERMILION	43	33
STA. 4+79.58		TO STA. 5+00.00		
FED. ROAD DIST. NO.	ILLINOIS	FED. AID PROJECT		

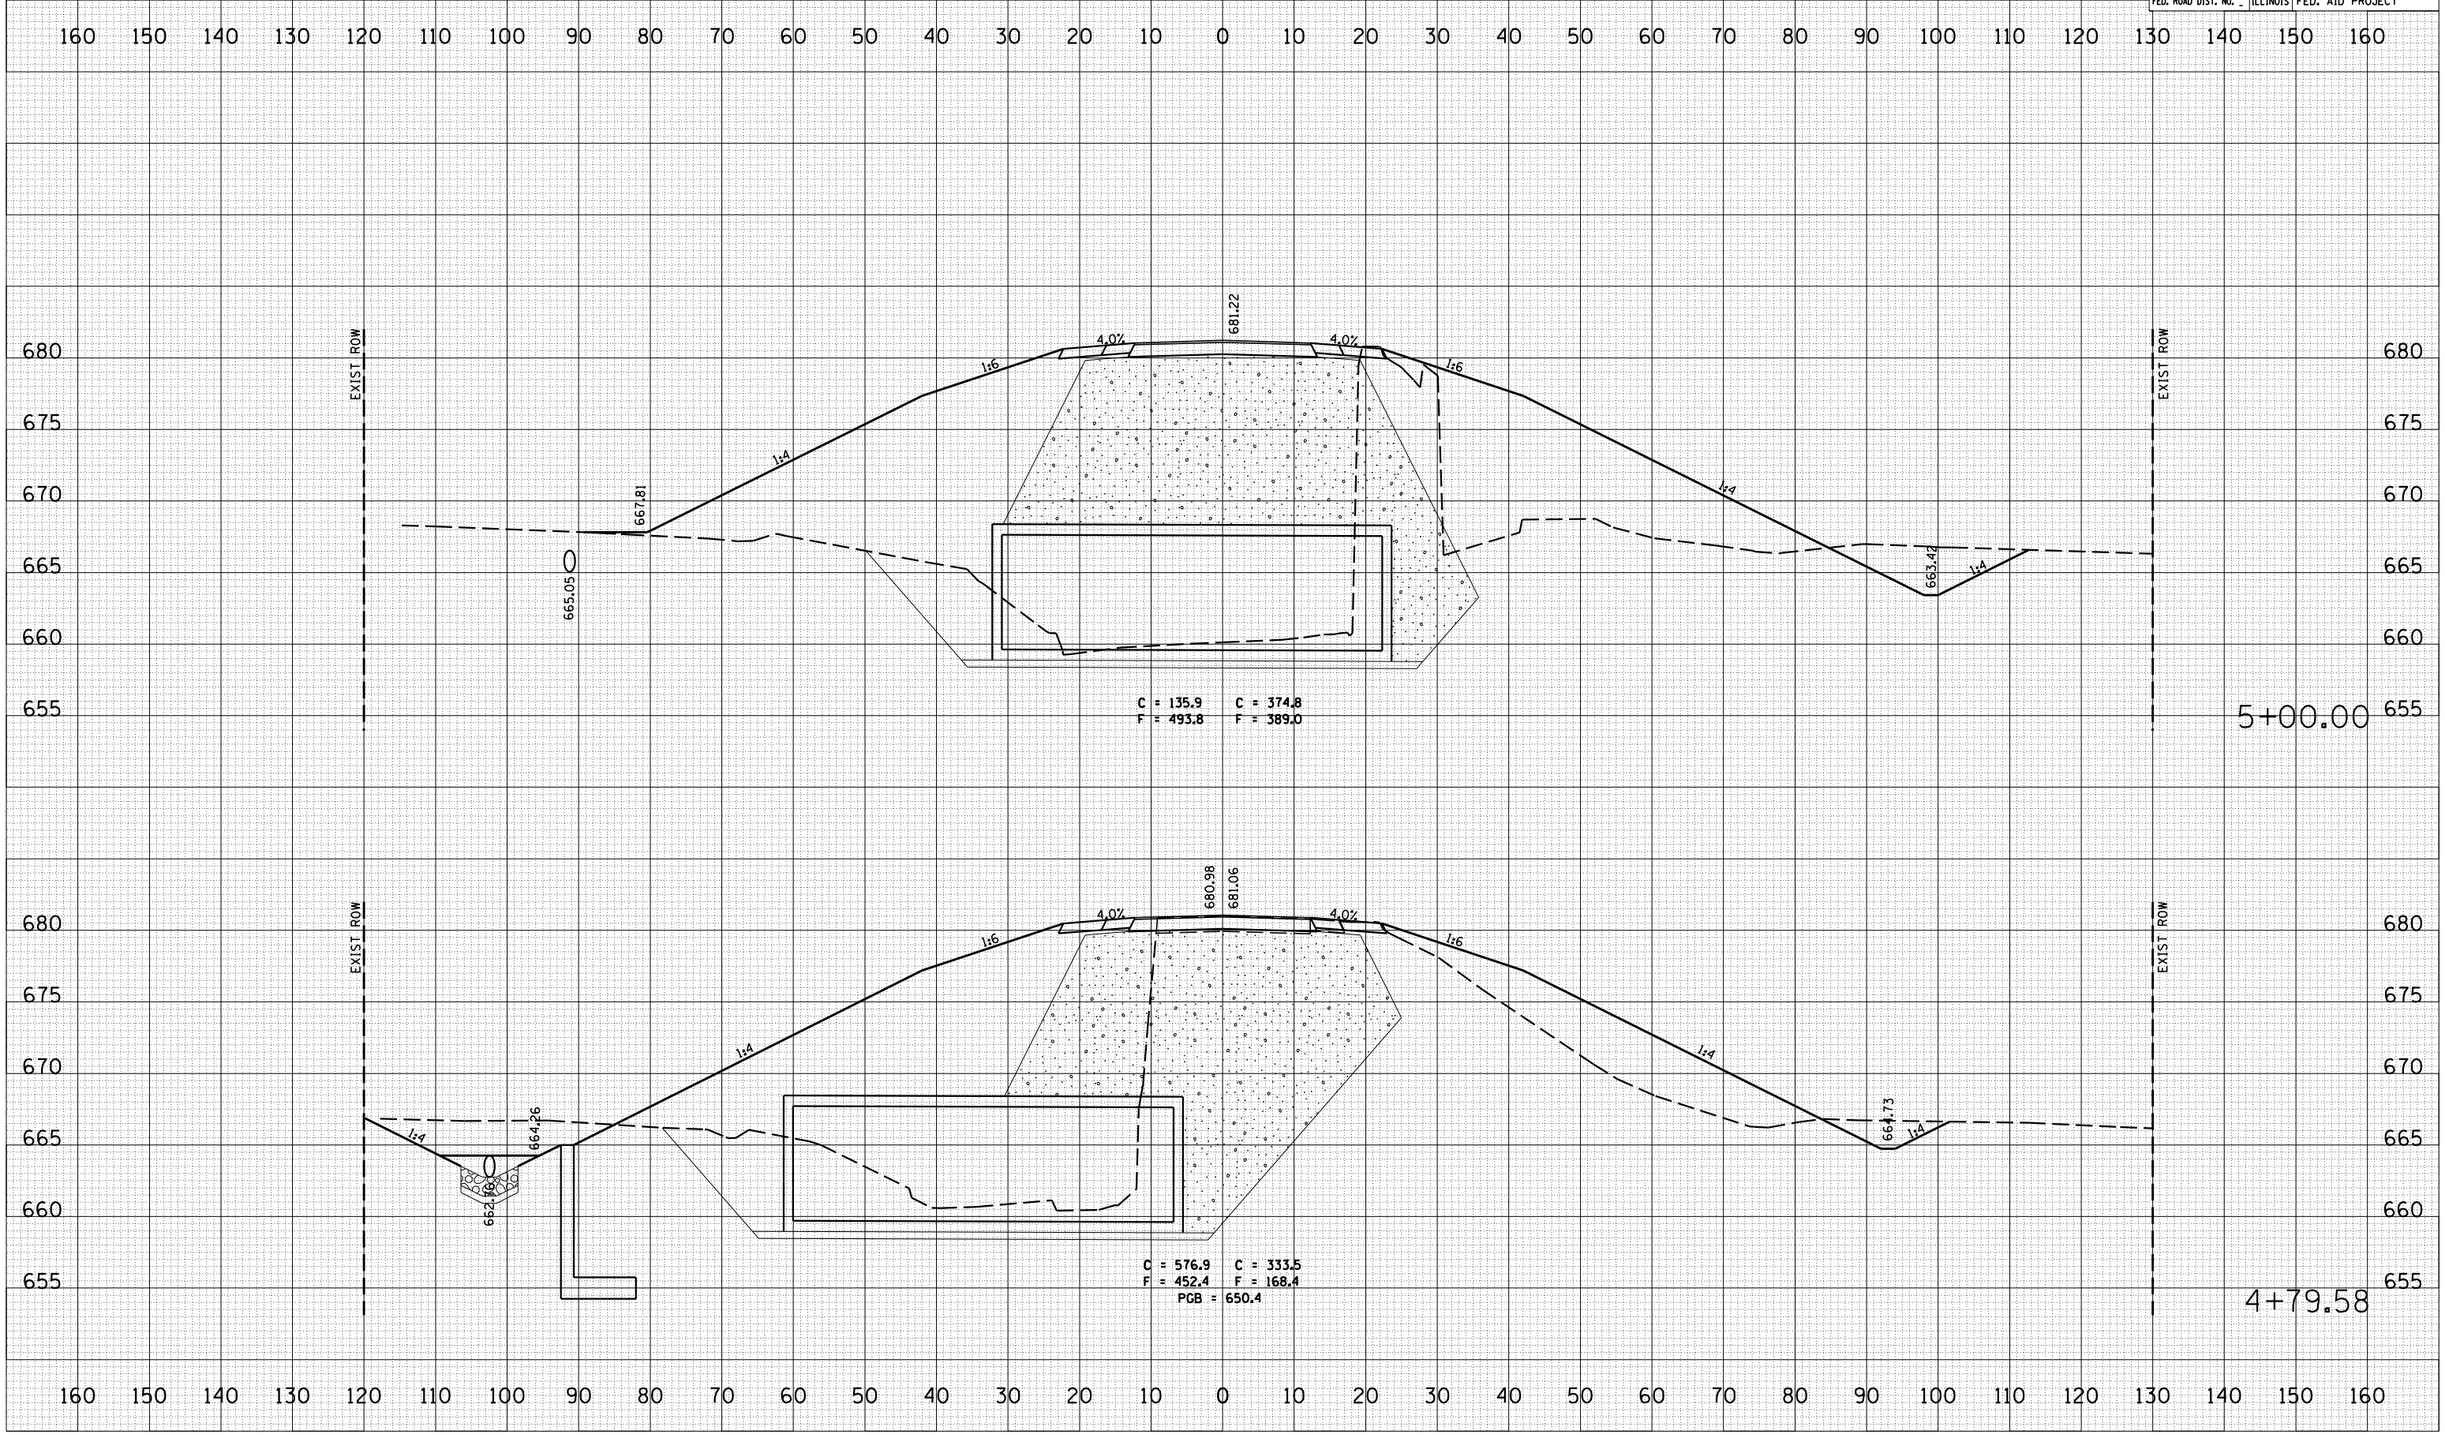

FINAL SURVEY | NOTE BOOK NO. | SURVEYED | PLOTTED | TEMPLATE | AREAS | AREAS CHECKED | BY | DATE

ORIGINAL SURVEY | NO. | SURVEYED | PLOTTED | TEMPLATE | AREAS | AREAS CHECKED | BY | DATE

PLOT DATE = 10/24/2006
FILE NAME = c:\projects\d505702 (v8)\us-136xs-nbrt.dgn
PLOT SCALE = 21.1765 ' / IN.
USER NAME = stultsjw

US 136 MAINLINE