CONTRACT NO. 70263

F.A.P. RTE.	SECTION	COUNTY	TOTAL SHEETS	SHEET NO.
710	115BR(BR)	VERMILION	43	35
STA. 5+38.68	TO STA. 5+50.00			
FED. ROAD DIST. NO.	ILLINOIS	FED. AID PROJECT		

FINAL SURVEY — NOTE BOOK — NO.

BY	DATE
SURVEYED	
PLOTTED	
TRANSFERRED	
AREAS	
AREAS CHECKED	

ORIGINAL SURVEY — NOTE BOOK — NO.

BY	DATE
SURVEYED	
PLOTTED	
TRANSFERRED	
AREAS	
AREAS CHECKED	
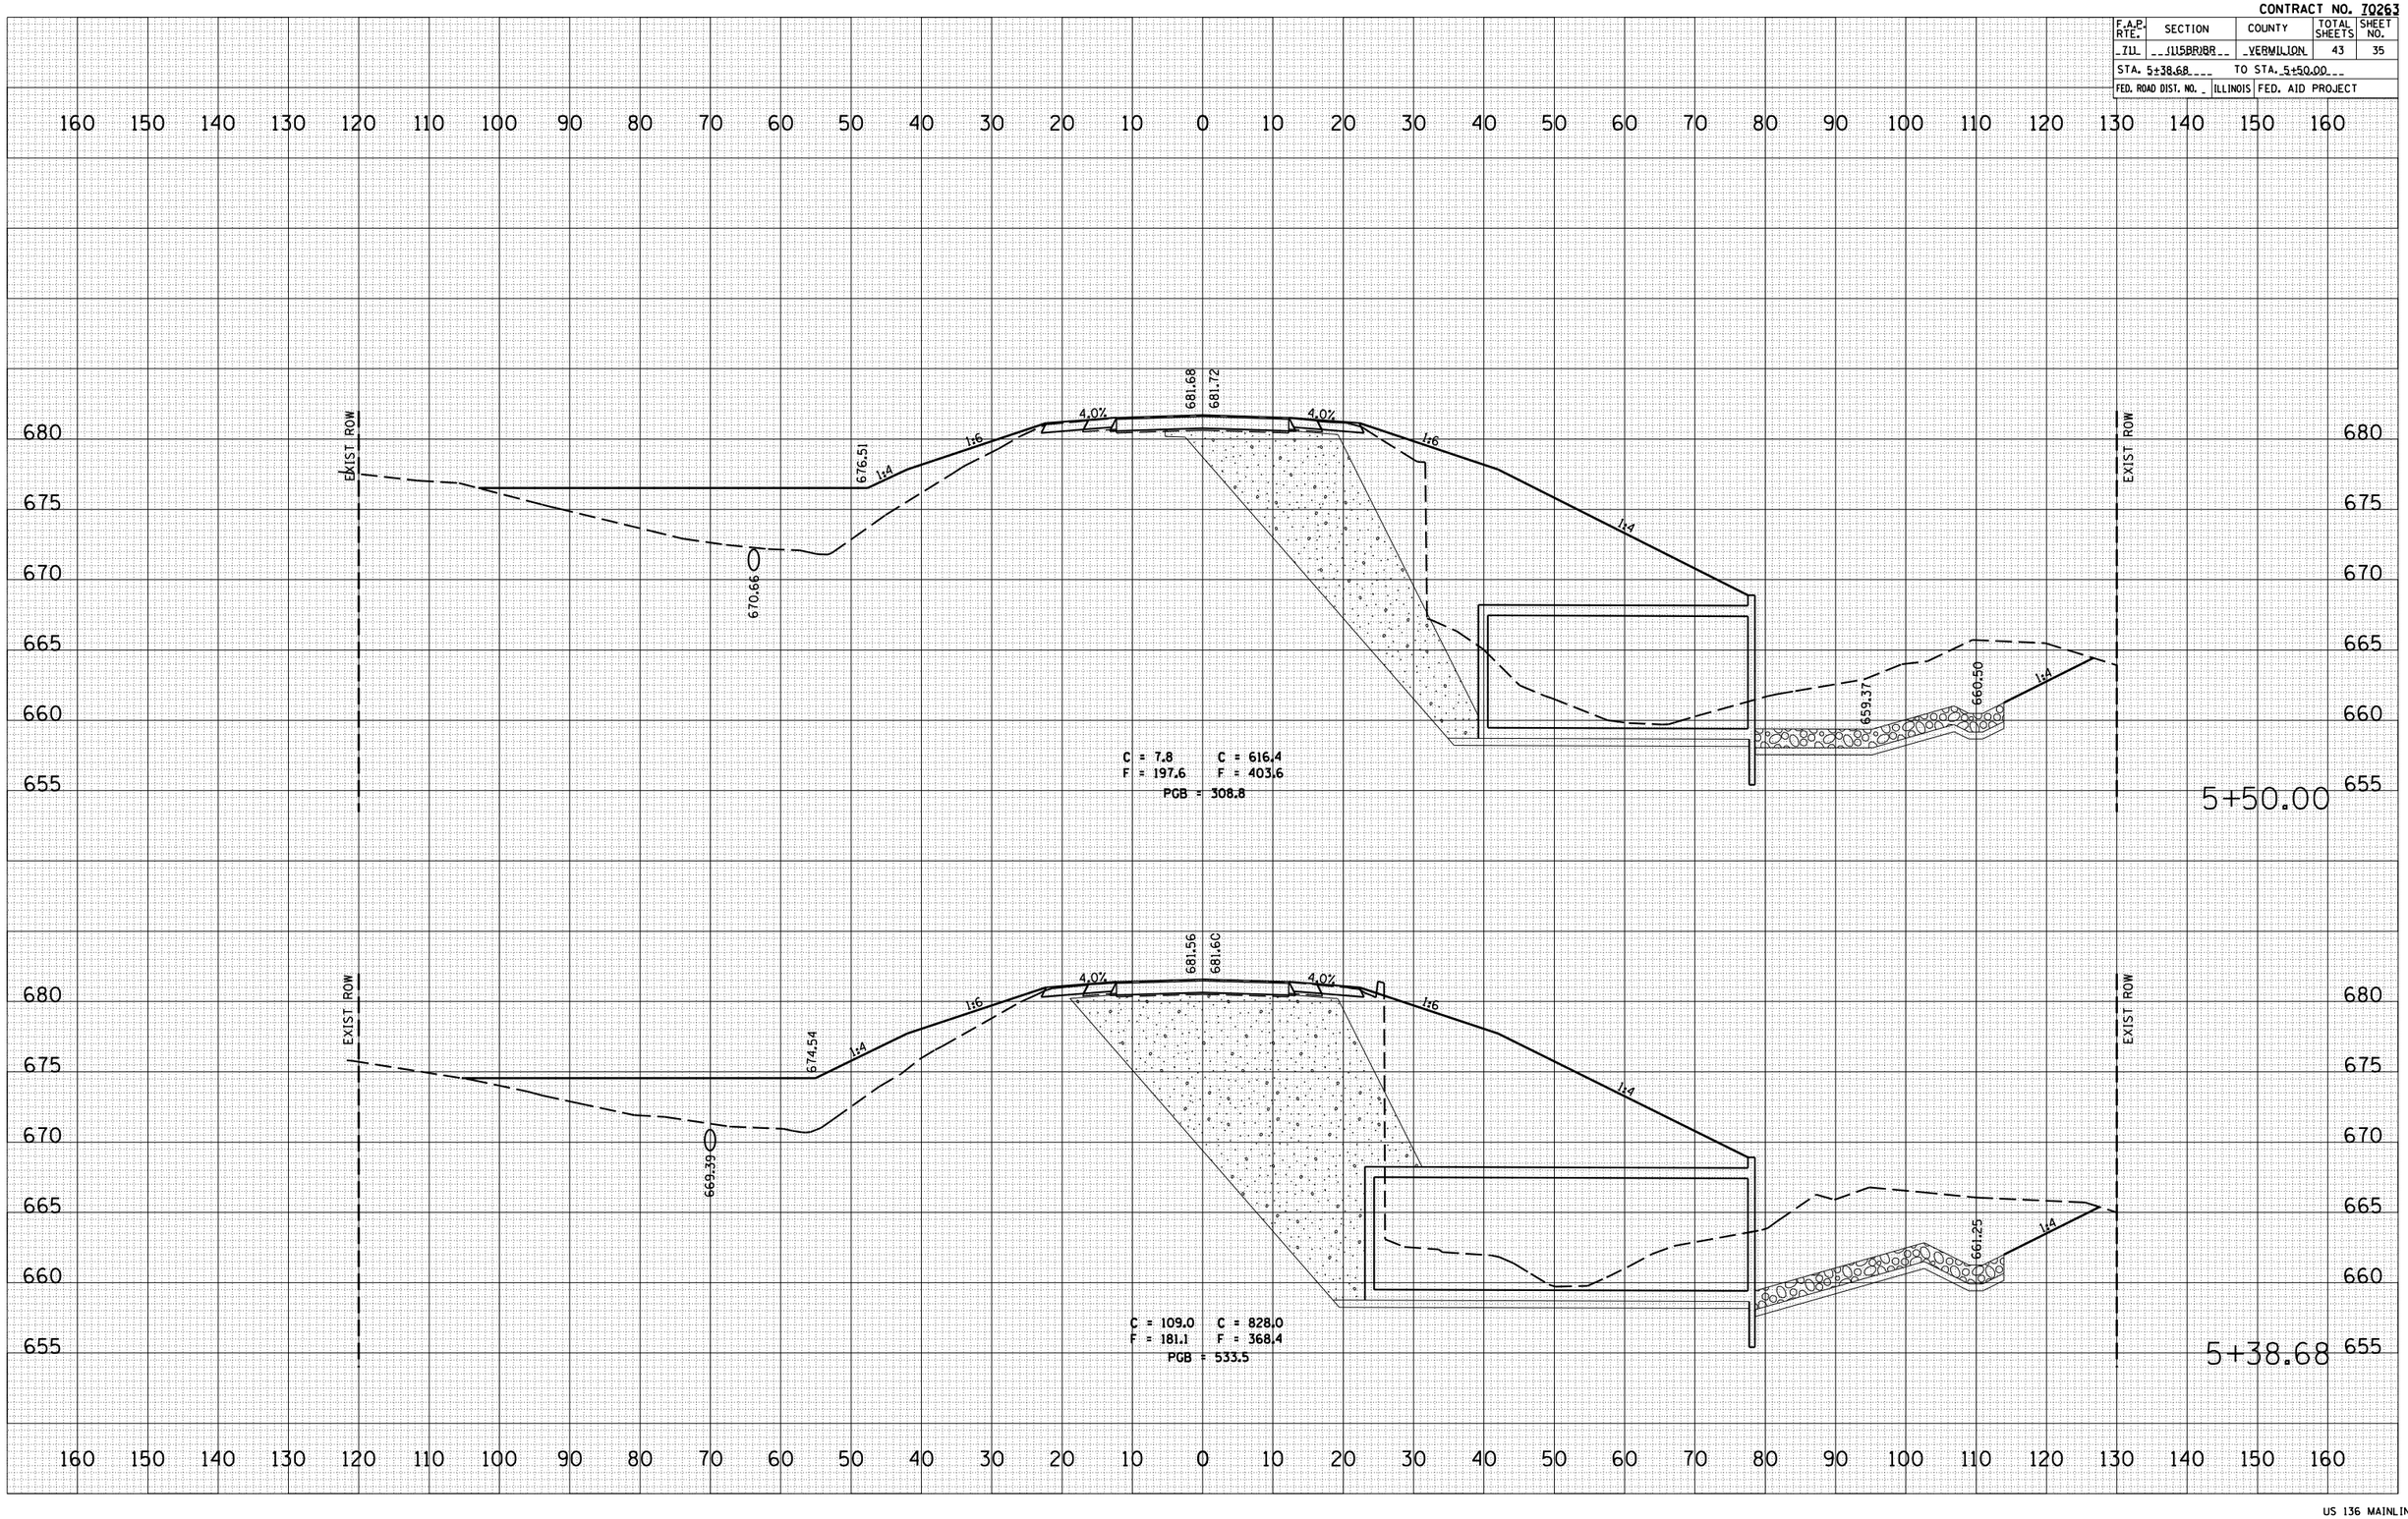
PLOT DATE = 10/24/2006
FILE NAME = c:\projects\d505782 (v8\us-136+rhpetsdgn
PLOT SCALE = 21.1765 ' / IN.
USER NAME = stuitsjw