CONTRACT NO. 70263

F.A.P. RTE.	SECTION	COUNTY	TOTAL SHEETS	SHEET NO.
711	115BR(BR)	VERMILION	43	38
STA. 6+00.00	TO STA. 6+10.95			
FED. ROAD DIST. NO.	ILLINOIS	FED. AID PROJECT		

FINAL SURVEY — NOTE BOOK — NO. — BY — DATE
SURVEYED
PLOTTED
TRIANGULATE
AREAS
AREAS CHECKED

ORIGINAL SURVEY — NOTE BOOK — NO. — BY — DATE
SURVEYED
PLOTTED
TRIANGULATE
AREAS
AREAS CHECKED

PLOT DATE = 10/24/2006
FILE NAME = c:\projects\d505702 i-81\us-136-mainline\design\
PLOT SCALE = 21.1765 ' / IN.
USER NAME = stultsjw

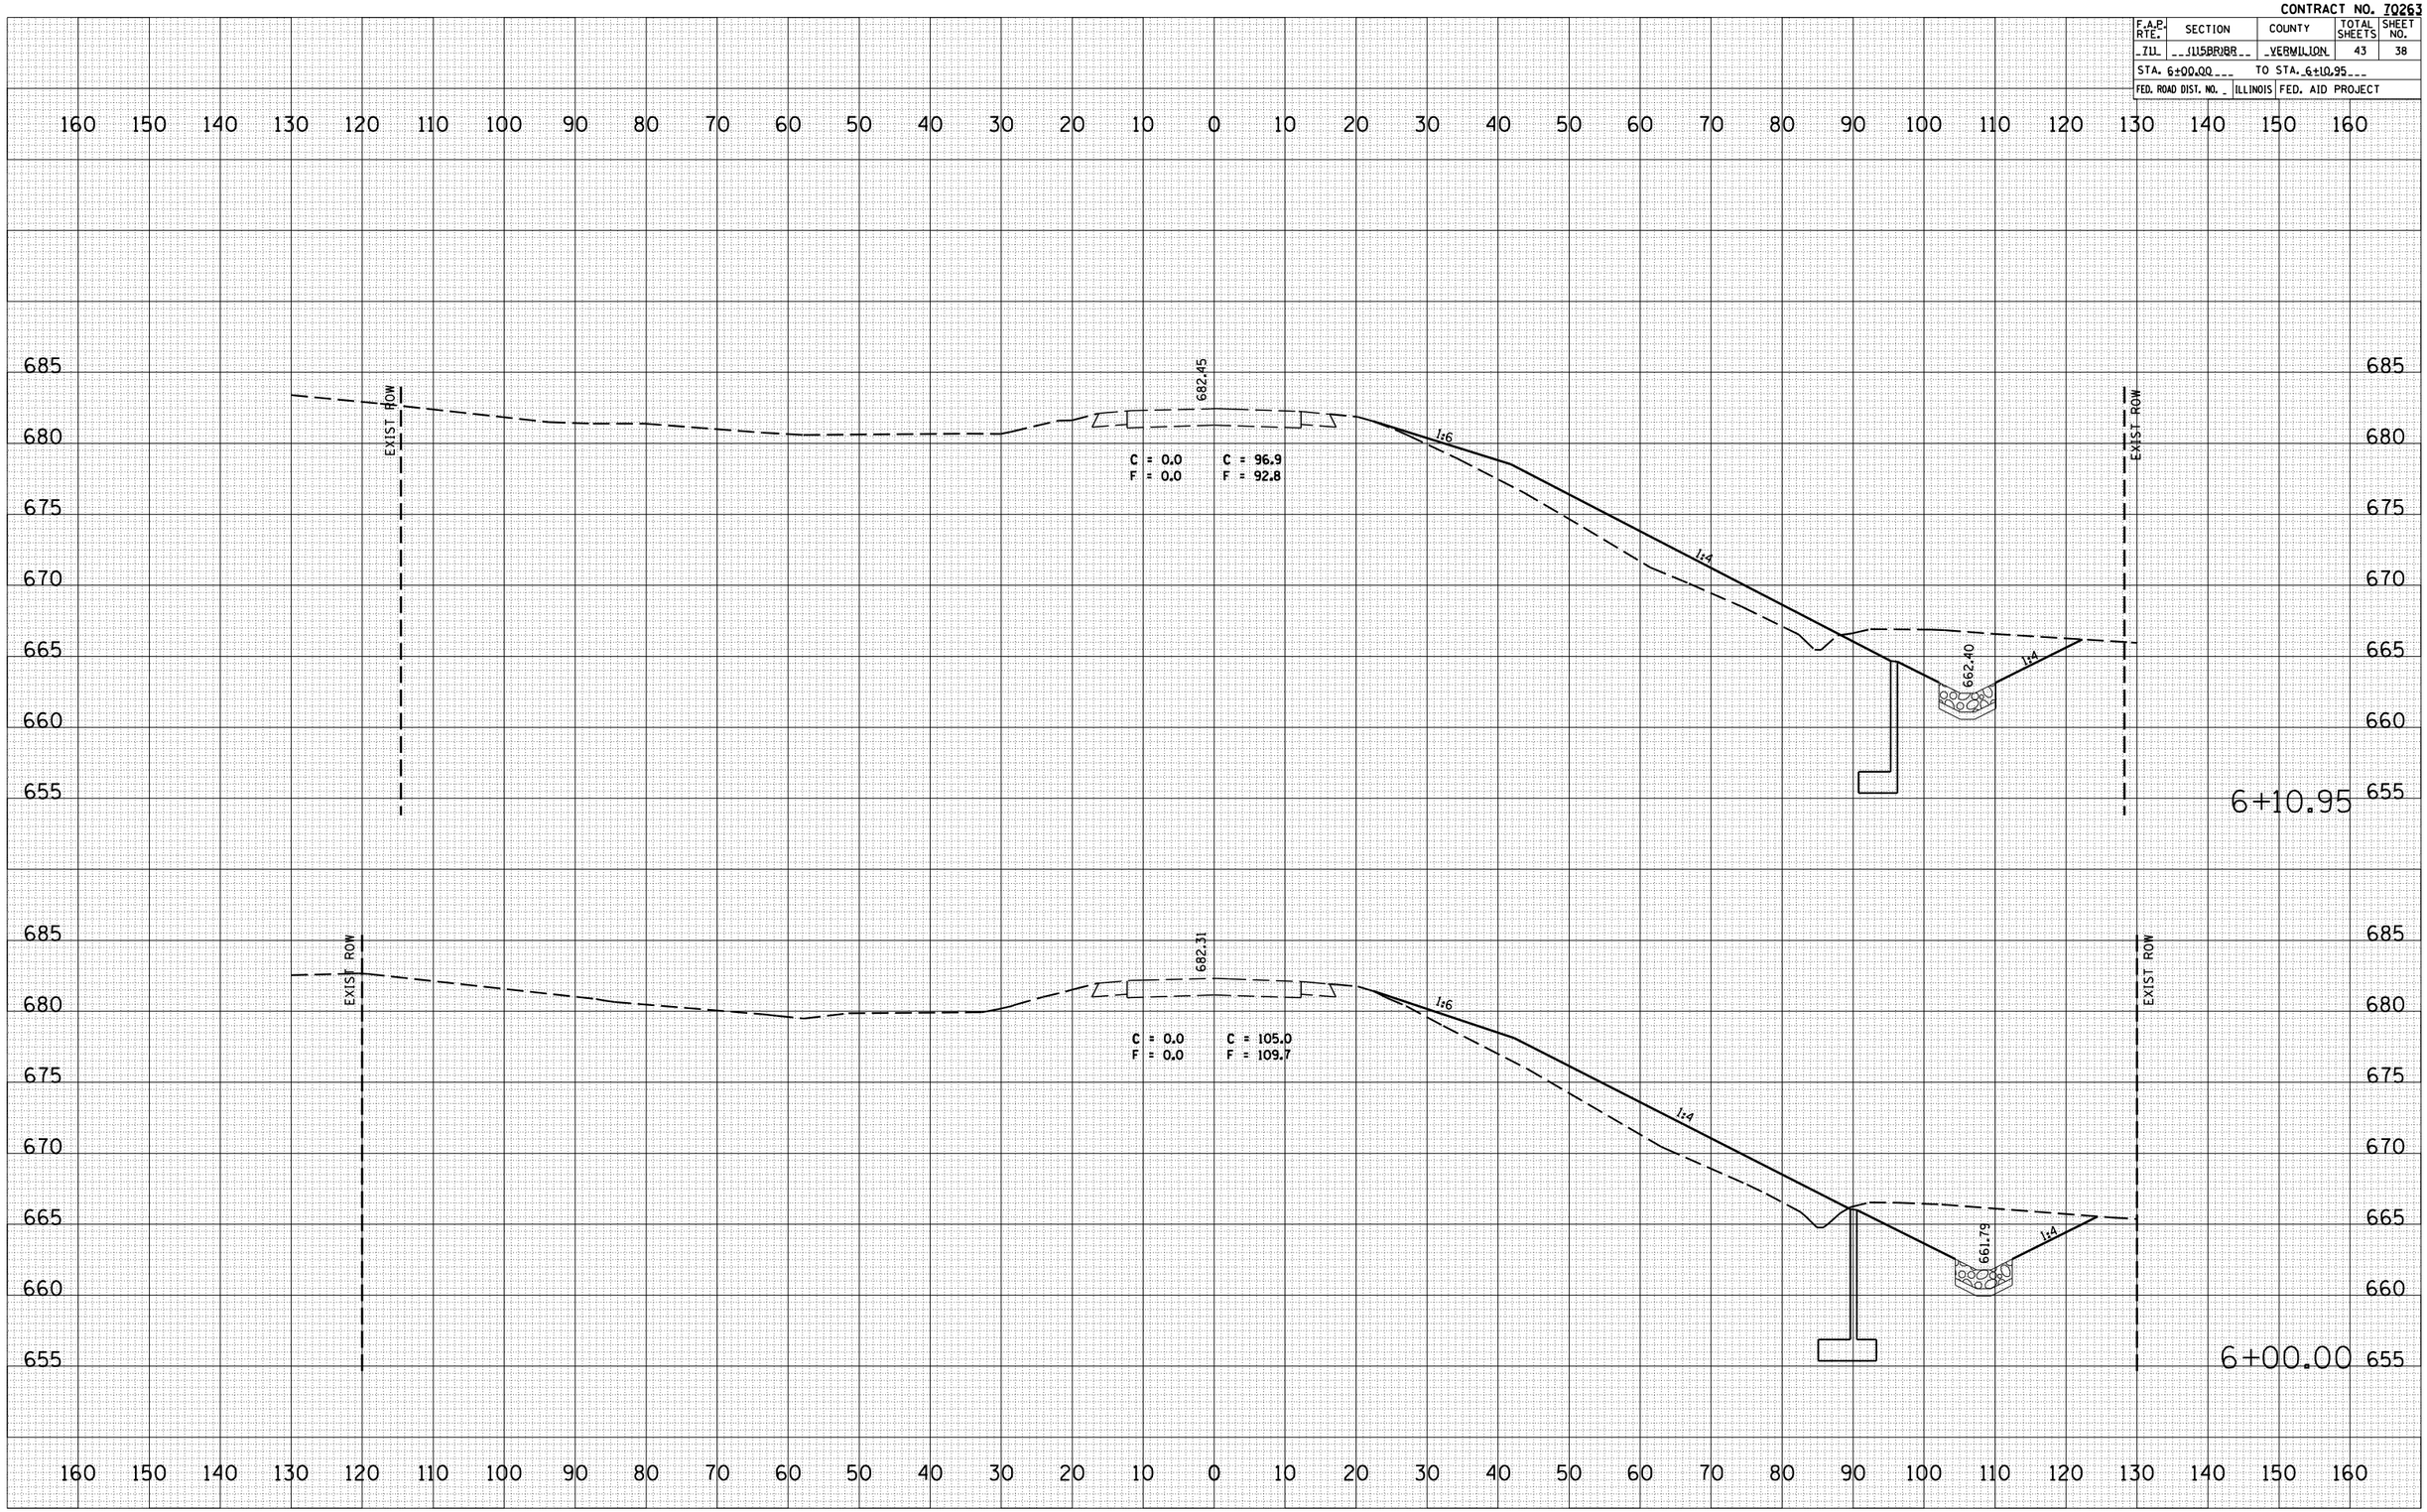

US 136 MAINLINE