CONTRACT NO. 70559

F.A.I. RTE.	SECTION	COUNTY	TOTAL SHEETS	SHEET NO.
74	(10-4,5)MRS	VERMILION	13	10

DETAIL OF CHANGEABLE MESSAGE SIGN SUGGESTED LOCATIONS AND MESSAGES

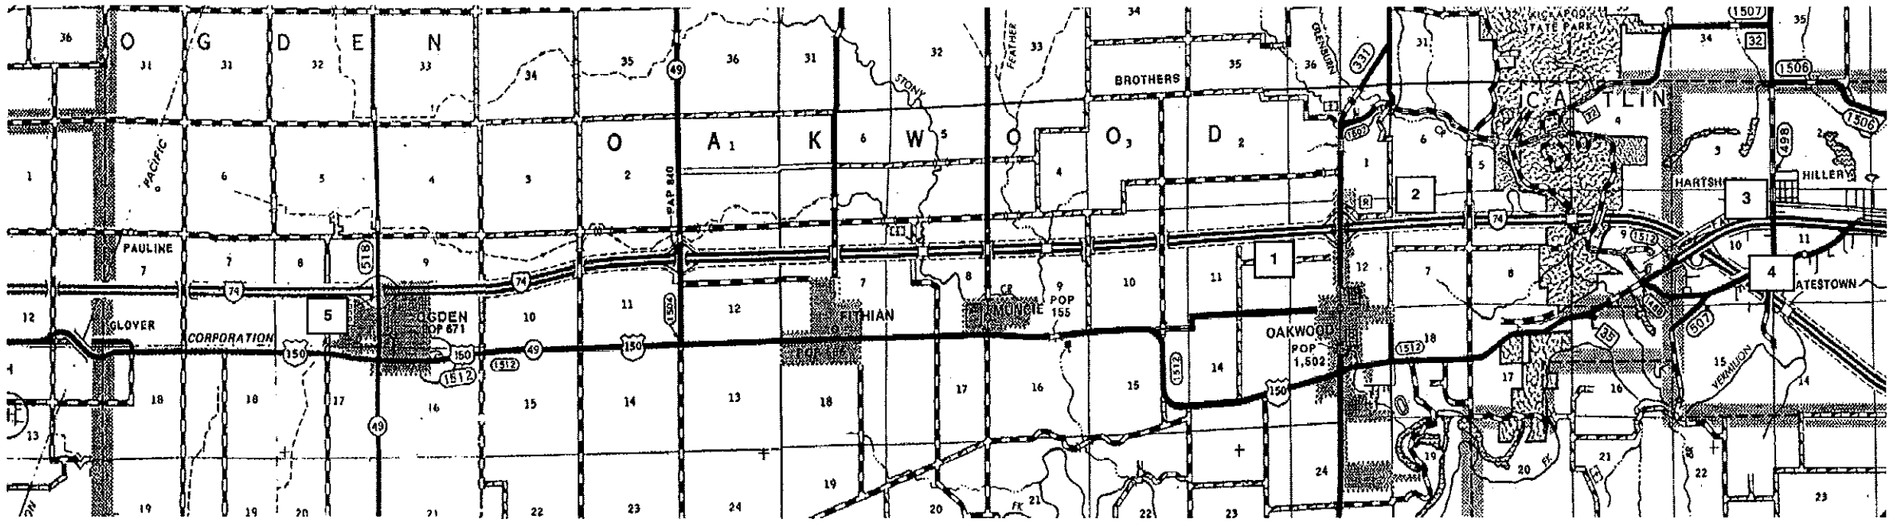

SEVEN (7) DAYS PRIOR TO START OF CONSTRUCTION

MESSAGE SIGN #1 (EB): PANEL NO. 1 - OAKWOOD EXIT RAMP CLOSED
PANEL NO. 2 - BEGINNING (DATE)

MESSAGE SIGN #2 (WB): PANEL NO. 1 - OAKWOOD EXIT RAMP CLOSED
PANEL NO. 2 - BEGINNING (DATE)

FIRST DAY OF CONSTRUCTION

MESSAGE SIGN #1 (EB): PANEL NO. 1 - OAKWOOD EXIT RAMP CLOSED
PANEL NO. 2 - USE ALTERNATE ROUTE

MESSAGE SIGN #2 (WB): PANEL NO. 1 - OAKWOOD EXIT RAMP CLOSED
PANEL NO. 2 - USE ALTERNATE ROUTE

MESSAGE SIGN #3 (WB): PANEL NO. 1 - OAKWOOD EXIT RAMP CLOSED
PANEL NO. 2 - USE US 150 WB

MESSAGE SIGN #4 (WB): PANEL NO.1 - OAKWOOD EXIT RAMP CLOSED
PANEL NO. 2 - USE US 150 WB

MESSAGE SIGN #5 (EB): PANEL NO. 1 - OAKWOOD EXIT RAMP CLOSED
PANEL NO. 2 - USE IL 49 SB TO US 150 EB

PLOT DATE = 10/15/2006
FILE NAME = c:\pwworking\d07\d0673\66 1-d07\70559plan.dgn
PLOT SCALE = 1.0000 ' / IN.
USER NAME = oraigre