CONTRACT NO. 72A00

F.A. RTE.	SECTION	COUNTY	TOTAL SHEETS	SHEET NO.
	D-6 ITS #1	SANGAMON	30	25
STA.	TO STA.			
FED. ROAD DIST. NO.	ILLINOIS	FED. AID PROJECT		

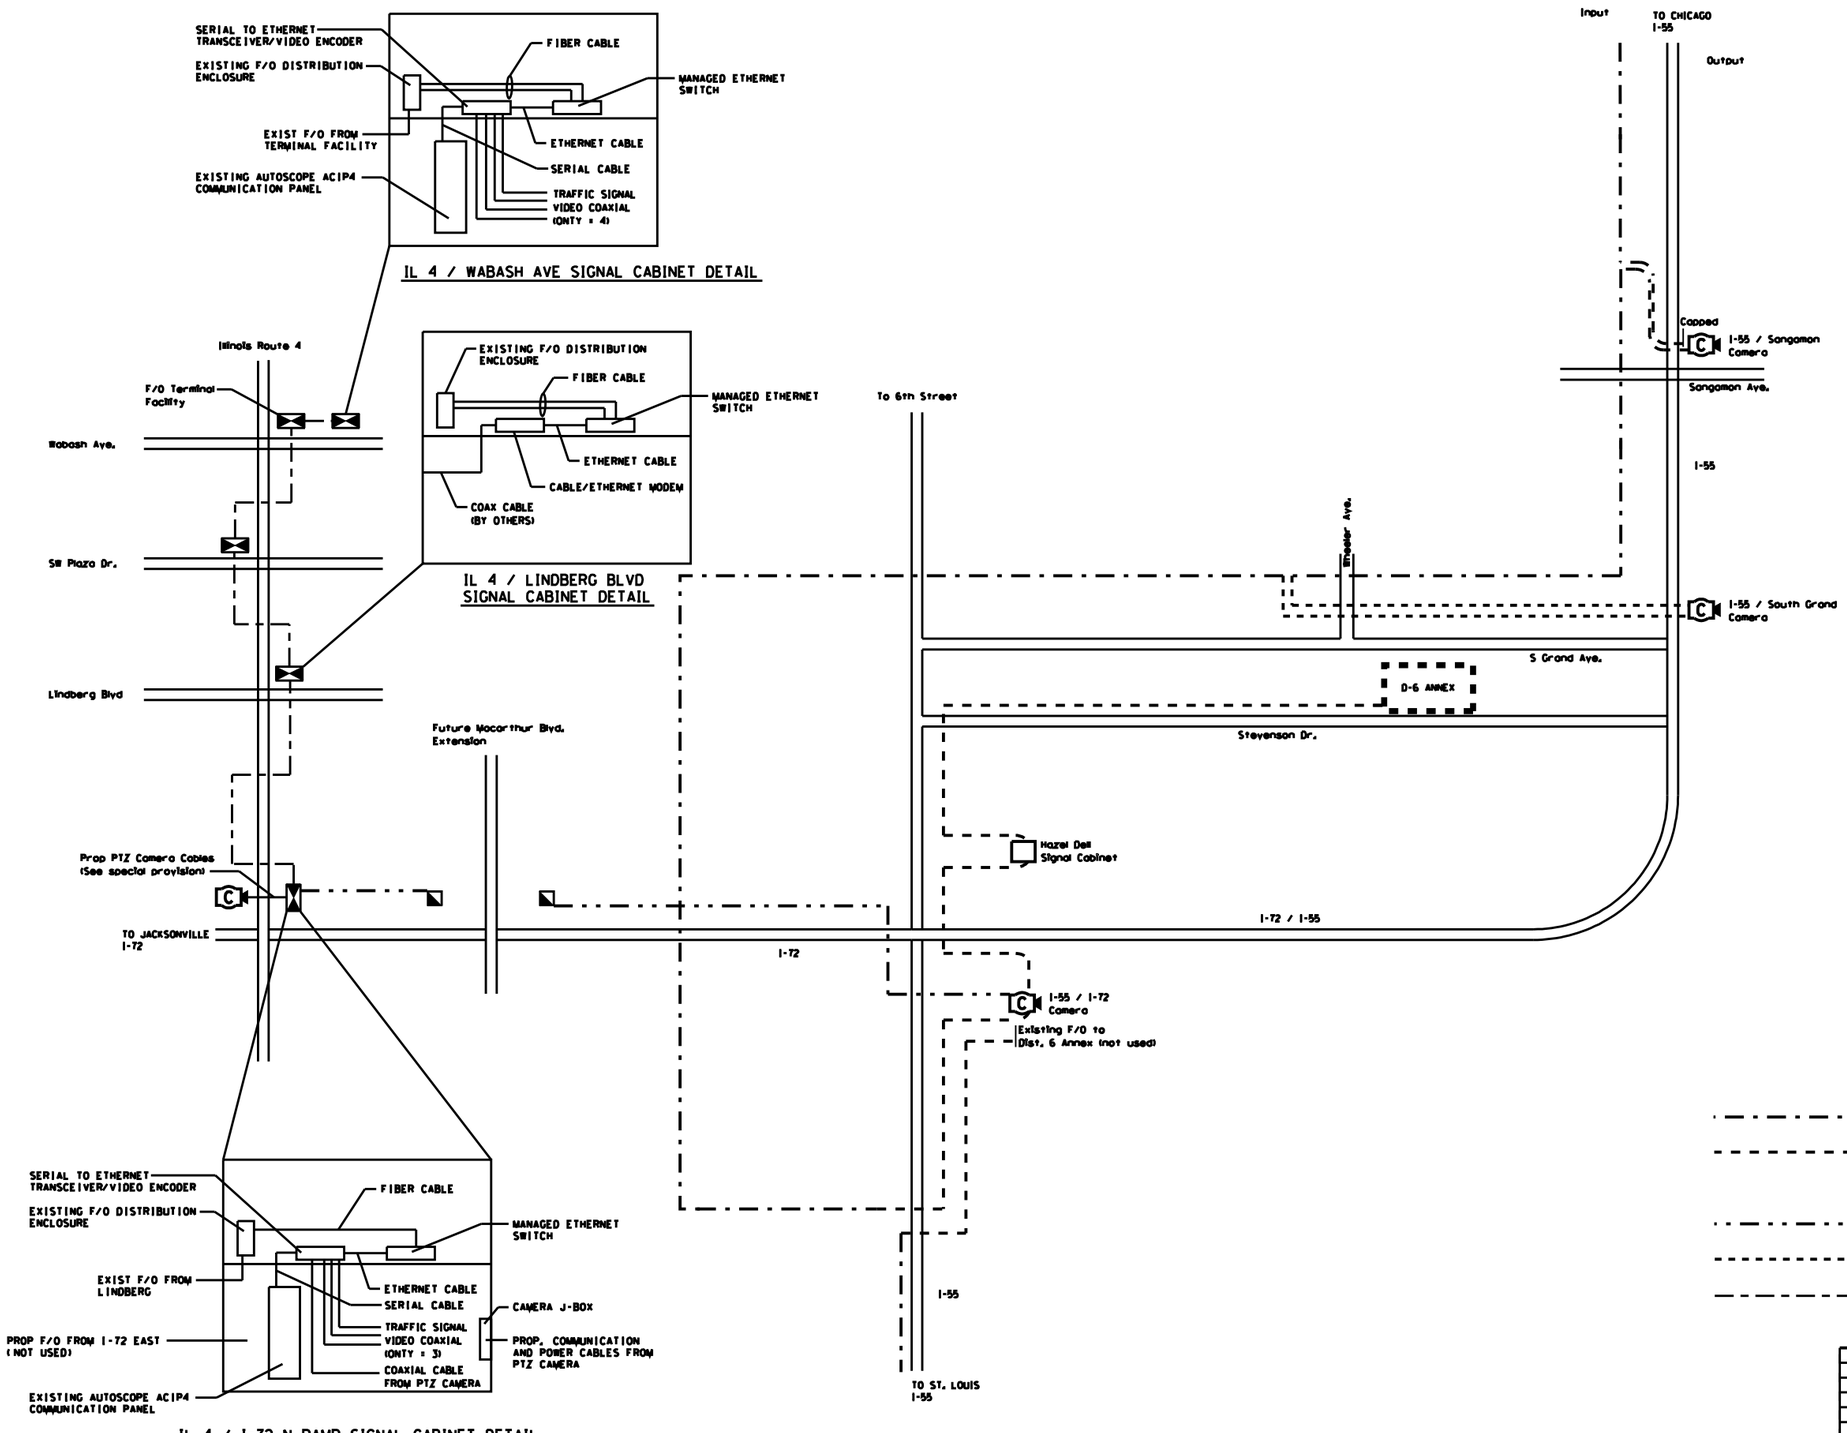

REVISIONS	
NAME	DATE

ILLINOIS DEPARTMENT OF TRANSPORTATION

FIBER OPTIC SYSTEM SCHEMATIC

D-6 ITS-2
SANGAMON COUNTY

SCALE: VERT. HORIZ. NOT TO SCALE
DATE

DRAWN BY KDA
CHECKED BY

PLOT DATE = $DATE$
FILE NAME = $FILEL$
PLOT SCALE = $SCALE$
USER NAME = $USER$