CONTRACT NO. 72A54

F.A.P. RTE.	SECTION	COUNTY	TOTAL SHEETS	SHEET NO.
320	24 TS-3	LOGAN	6	5
STA.		TO STA.		
FED. ROAD DIST. NO.	ILLINOIS	FED. AID PROJECT		

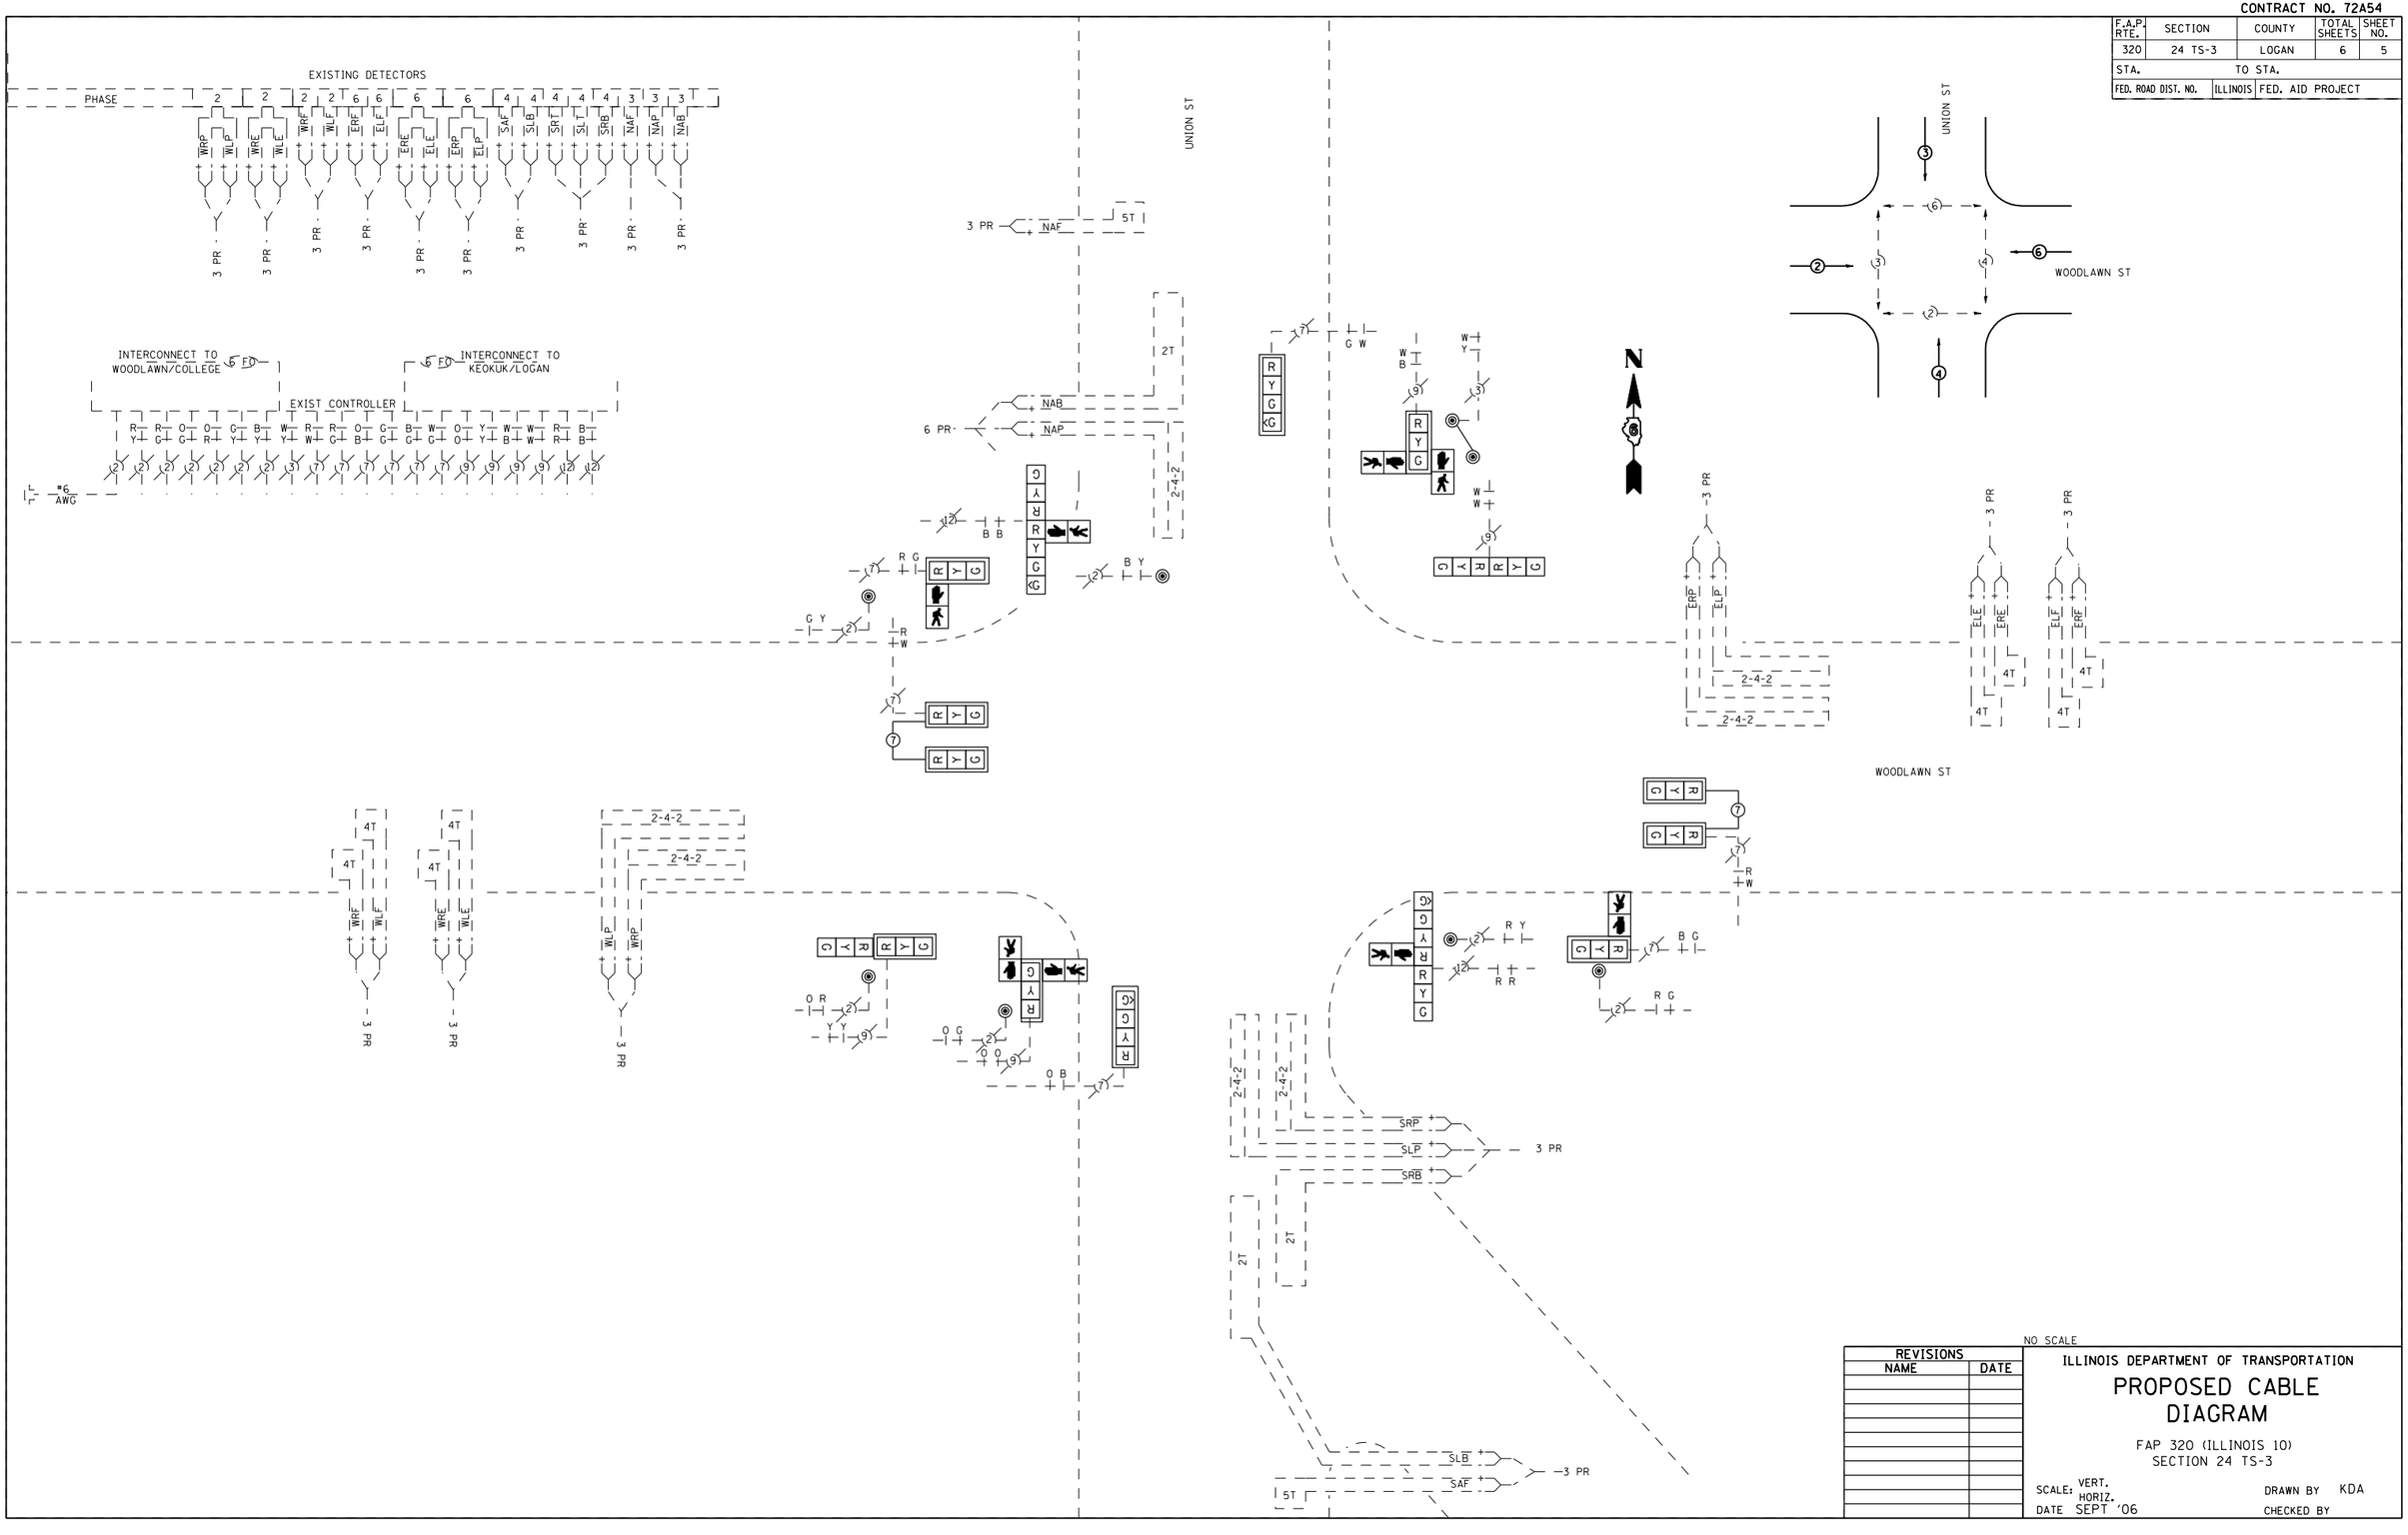

NO SCALE

REVISIONS	
NAME	DATE

ILLINOIS DEPARTMENT OF TRANSPORTATION

PROPOSED CABLE DIAGRAM

FAP 320 (ILLINOIS 10)
SECTION 24 TS-3

SCALE: VERT. HORIZ.
DATE SEPT '06

DRAWN BY KDA
CHECKED BY

PLOT DATE = 10/25/2006
FILE NAME = c:\projects\d652806\ts_sheets.dgn
PLOT SCALE = 42.3529 ' / IN.
USER NAME = loughlinr1