CONTRACT NO. 74147

F.A.P. RTE.	SECTION	COUNTY	TOTAL SHEETS	SHEET NO.
758	3BR-1	MOULTRIE	24	17
FED. ROAD DIST. NO.	ILLINOIS	FED. AID PROJECT		

TYPICAL APPLICATIONS OF PAVEMENT MARKINGS AND MARKERS

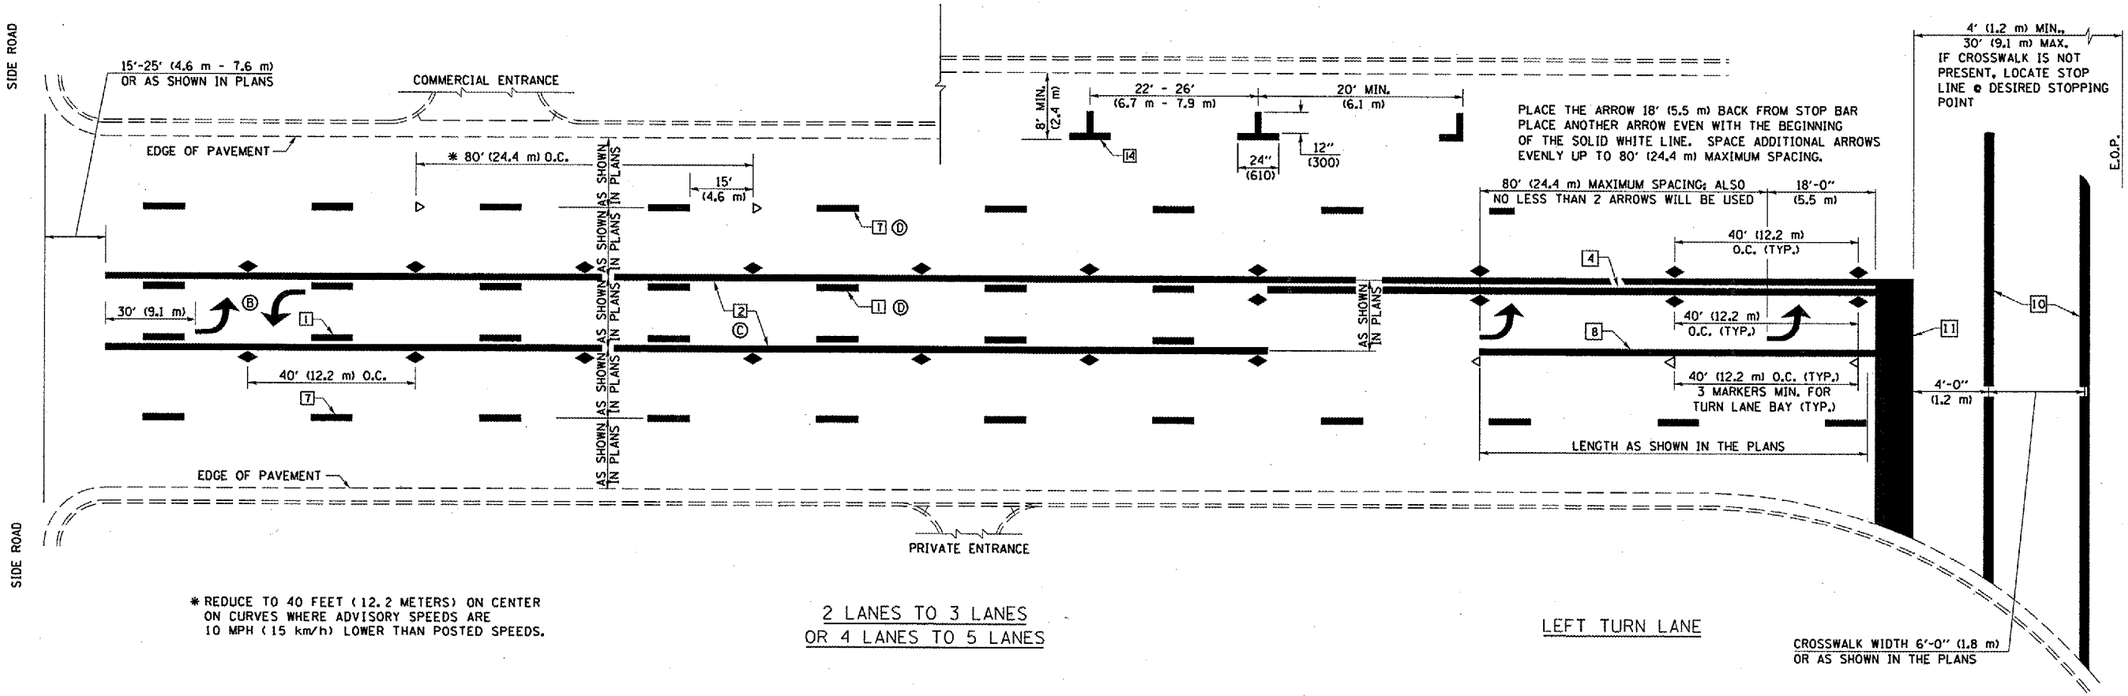

* REDUCE TO 40 FEET (12.2 METERS) ON CENTER ON CURVES WHERE ADVISORY SPEEDS ARE 10 MPH (15 km/h) LOWER THAN POSTED SPEEDS.

2 LANES TO 3 LANES
OR 4 LANES TO 5 LANES

LEFT TURN LANE

c:\projects\d505203 (v8)\submit 10.13.06\details.dgn
•DATE•

SHEET 2 OF 3

	NAME	DATE
DESIGNED	J.M.H.	5/85 6/88
CHECKED	FMS CTD	6/85 6/88
CADD NO.	F-5.25	

REVISIONS	
NAME	DATE
GEOMETRICS/K.A.G.	07/02
K.A.G.	09/05

ALL DIMENSIONS ARE IN INCHES (MILLIMETERS) UNLESS OTHERWISE SHOWN.

REVISIONS	
NAME	DATE

ILLINOIS DEPARTMENT OF TRANSPORTATION

TYPICAL APPLICATION OF PAVEMENT MARKINGS SHEET 2 OF 3

SCALE: NONE — DRAWN BY DIST. 5
DATE 3/06 — CHECKED BY DIST. 5