CONTRACT NO. 76566

F.A.U RTE.	SECTION	COUNTY	TOTAL SHEETS	SHEET NO.
9177	44-1BR	ST. CLAIR	29	9
STA.		TO STA.		
FED. ROAD DIST. NO.	ILLINOIS	FED. AID PROJECT		

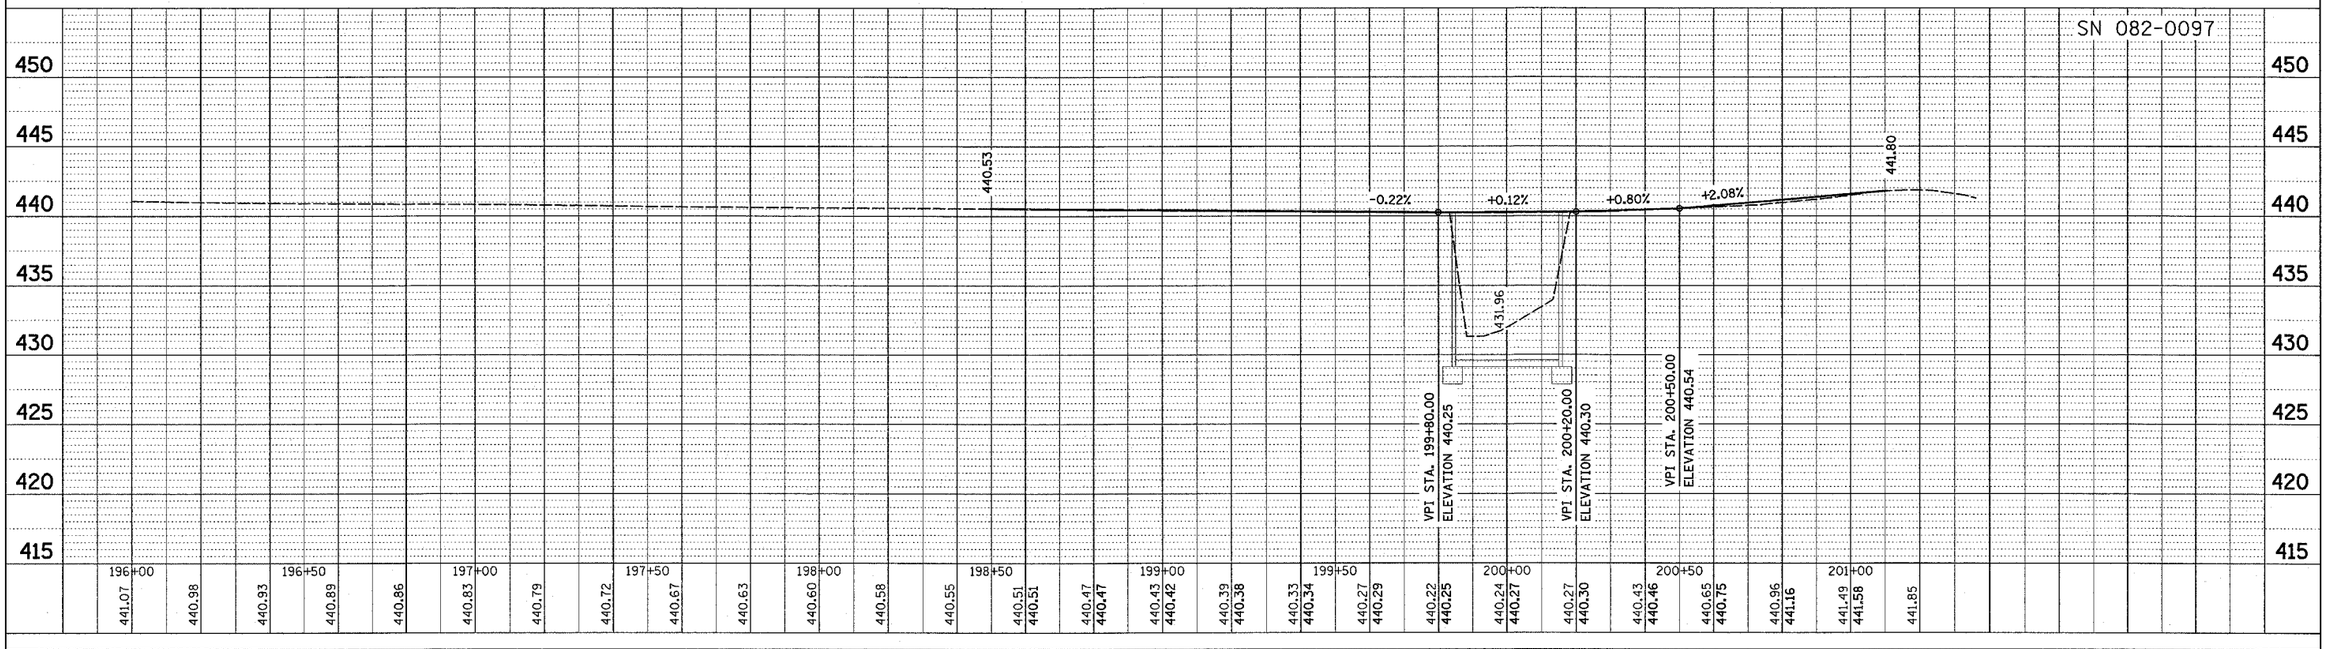

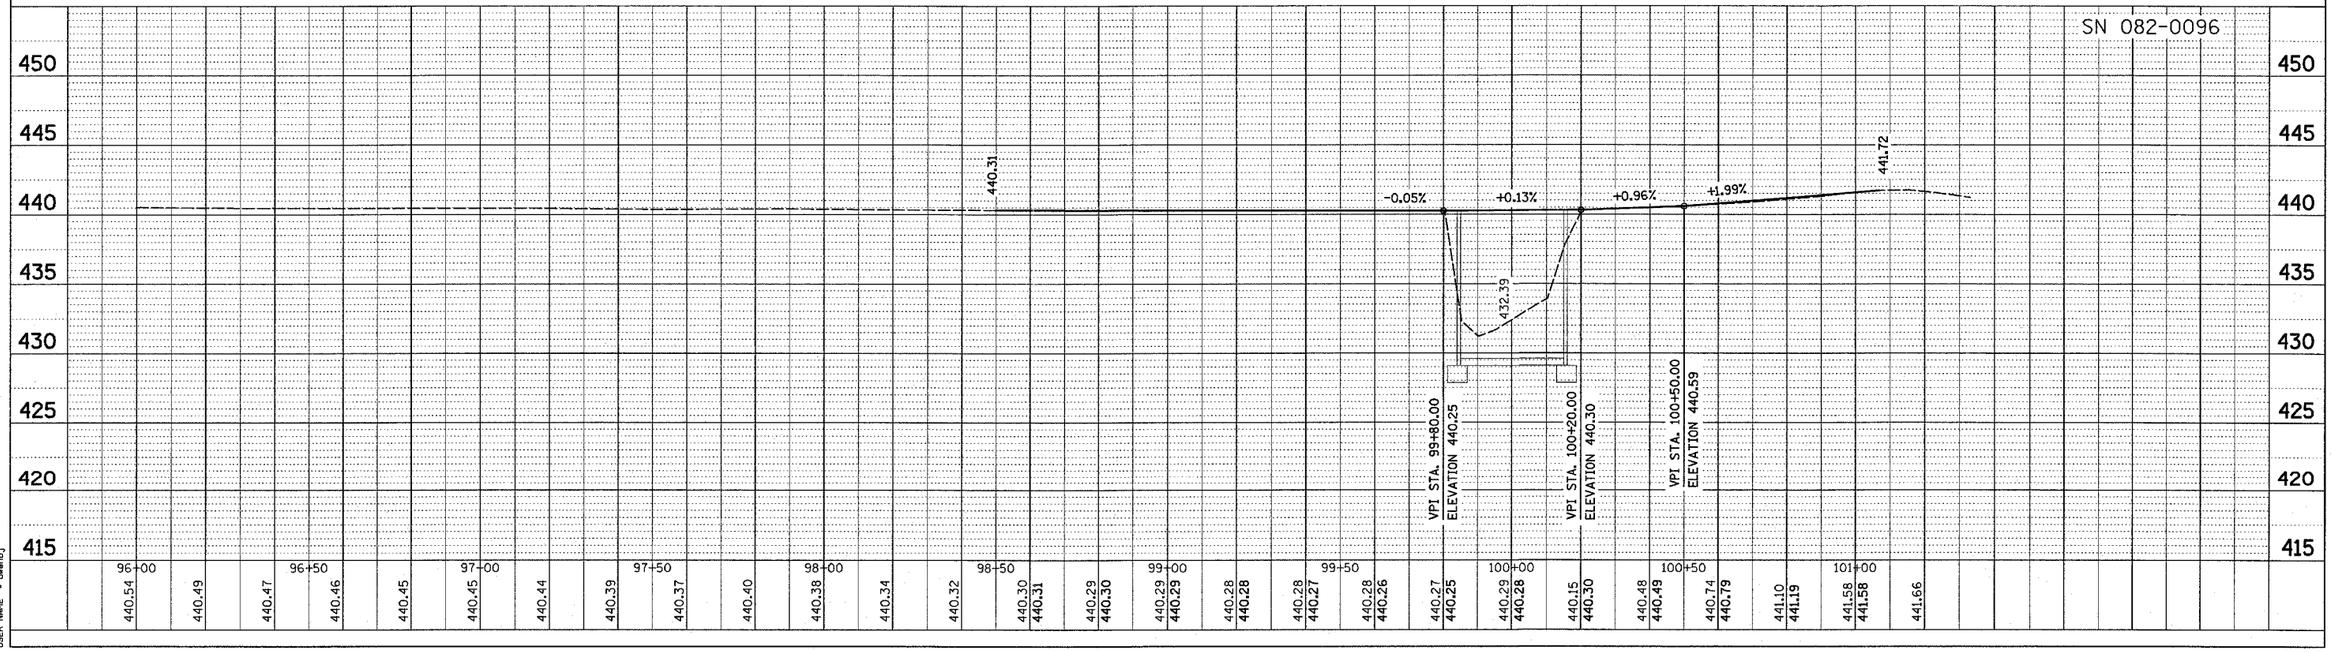

PLAN
NOTE BOOK NO.
SURVEYED
PLOTTED
ALIGNMENT CHECKED
RT. OF WAY CHECKED
CADD FILE NAME
BY
DATE

PROFILE
NOTE BOOK NO.
SURVEYED
PLOTTED
GRADES CHECKED
BLM. NOTED
STRUCTURE NOTATIONS CHKD
BY
DATE

PLOT DATE = 10/18/2006
FILE NAME = c:\projects\ed02402\plan\plpr02402a2.dgn
PLOT SCALE = 20.0000 ' / IN.
USER NAME = cwenbj