F.A. RTE.	SECTION	COUNTY	TOTAL SHEETS	SHEET NO.
	02-00090-00-BT	DUPAGE	117	116
STA.	TO STA.			
FED. ROAD DIST. NO.	ILLINOIS	FED. AID PROJECT		
		CONTRACT NO. 83713		

BY	DATE

FINAL SURVEY: SURVEYED / PLOTTED / TRACED / CHECKED
NOTE BOOK / PAGE / APPROVED
NO. / REVISIONS

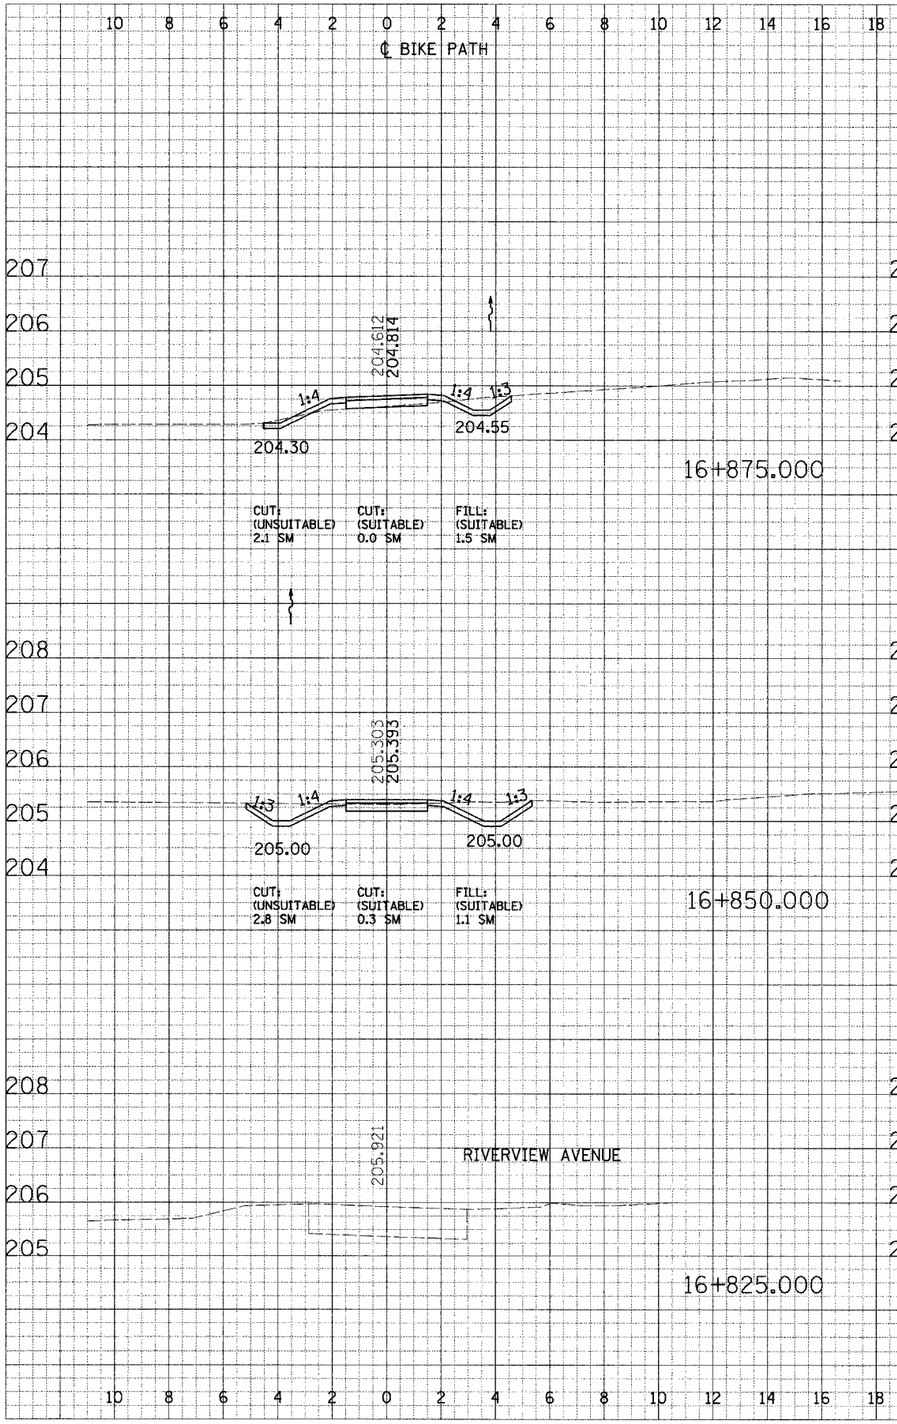

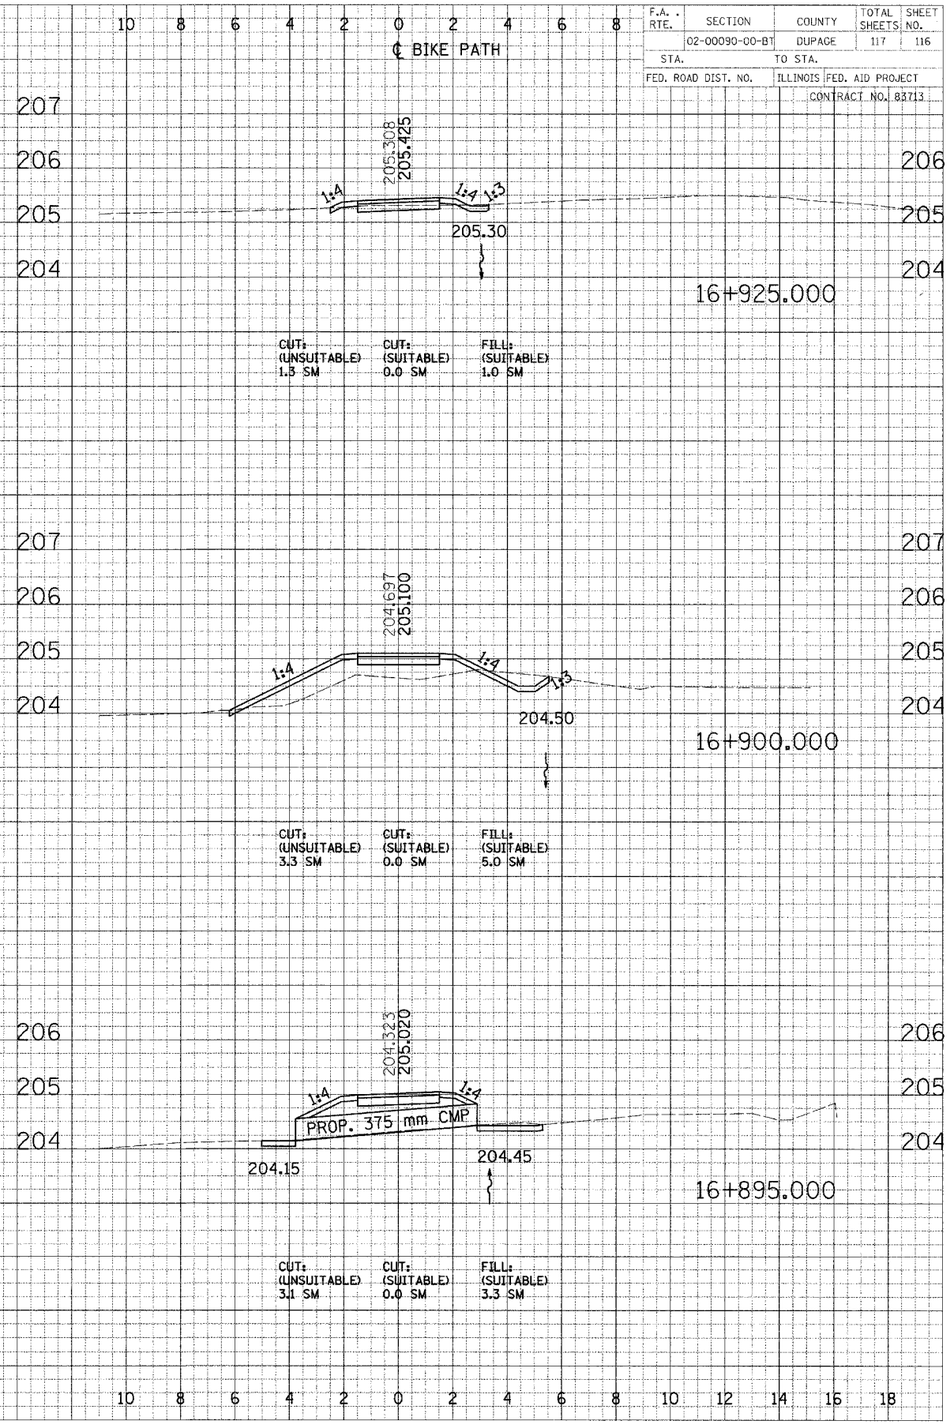

CROSS SECTIONS - NORTH AVE