SECTION	COUNTY	TOTAL SHEETS	SHEET NO.
02-00034-00-BT	DUPAGE	108	19
STA.	TO STA.		
IDOT PROJECT NO. M-8003(216)			
SALT CREEK GREENWAY TRAIL			

CONTRACT NO. 83714

PROP. CURVE CL2-19
PI STA = 22+315.434
N = 41,903.903
E = 7,716.918
Δ = 28° 18′ 59″ (RT)
R = 30.000 m
T = 7.568 m
L = 14.826 m
E = 0.940 m

PROP. CURVE CL2-20
PI STA = 22+346.506
N = 41,876.354
E = 7,731.945
Δ = 41° 11′ 36″ (RT)
R = 30.000 m
T = 11.274 m
L = 21.569 m
E = 2.049 m

ACCESS LOCATION

PROPOSED PRECAST CONCRETE BLOCK RETAINING WALL WITH RAILING

REMOVE EXISTING GUARDRAIL

CURVE CL2-19

ADJUST MANHOLE

HARRISON ST.

MATCH EXISTING PATH

CURVE CL2-20

PAVEMENT REMOVAL

PROPOSED BICYCLE TRAIL
AGGREGATE BASE COURSE, TYPE B, 150 mm
BIT. CONC. SURF. COURSE, SUPERPAVE, MIX C, N50, 50 mm
PAINT PAVT. MKG. - LINE 100 mm (SOLID YELLOW ℄)

ELDRIDGE PARK

MATCH LINE STA. 22+300

PC STA 22+307.866

PT STA 22+322.692

PC STA 22+335.232

PT STA 22+356.800

22+350

PC STA 22+362.249

PT STA 22+371.553

3.0 m (TYP)

1.5 m (TYP)

POT STA 22+397.415

22+400

PC STA 22+420.072

PT STA 22+433.260

22+450

PC STA 22+486.634

PT STA 22+491.035

22+500

PC STA 22+516.070

PT STA 22+522.122

POT STA 22+549.605

22+550

BEGIN OMISSION STA. 22+356.8

MATCH EXISTING PATH

CURVE CL2-21

EXISTING BIKE PATH

CURVE CL2-22

CURVE CL2-23

PROP. ℄ BIKE PATH

+341

Salt Creek Trail

Trail Segment By Elmhurst Park District

MILE 14

(2) SIGN PANELS, TYPE 1 WITH ALUMINUM SIGN POST, SPECIAL (SEE DETAIL)

SIGN PANELS, TYPE 1 WITH ALUMINUM SIGN POST, SPECIAL (SEE DETAIL)

Salt Creek Trail

Trail Segment By Elmhurst Park District

POT STA 22+589.609

END OMISSION STA. 22+591.294

22+591.294 MEET EXIST.

EXISTING BIKE PATH REMOVAL PAID FOR AS PAVEMENT REMOVAL

POT STA 22+602.220

R=5 m (TYP.)

PROPOSED BICYCLE TRAIL
AGGREGATE BASE COURSE, TYPE B, 150 mm
BIT. CONC. SURF. COURSE, SUPERPAVE, MIX C, N50, 50 mm
PAINT PAVT. MKG. - LINE 100 mm (SOLID YELLOW ℄)

EXISTING BRIDGE TO BE REPLACED

SALT CREEK

POT STA 22+637.981

EXISTING BIKE PATH REMOVAL PAID FOR AS PAVEMENT REMOVAL

MATCH LINE STA. 22+650

(4) 6.1 m RUSTIC RAIL FENCE (ALL FOUR BRIDGE ENDS)

0 25 50 METERS
HORIZONTAL SCALE

0 1 2 2.5 5 METERS
VERTICAL SCALE

FOR LEGEND SEE SHEET NO. 15

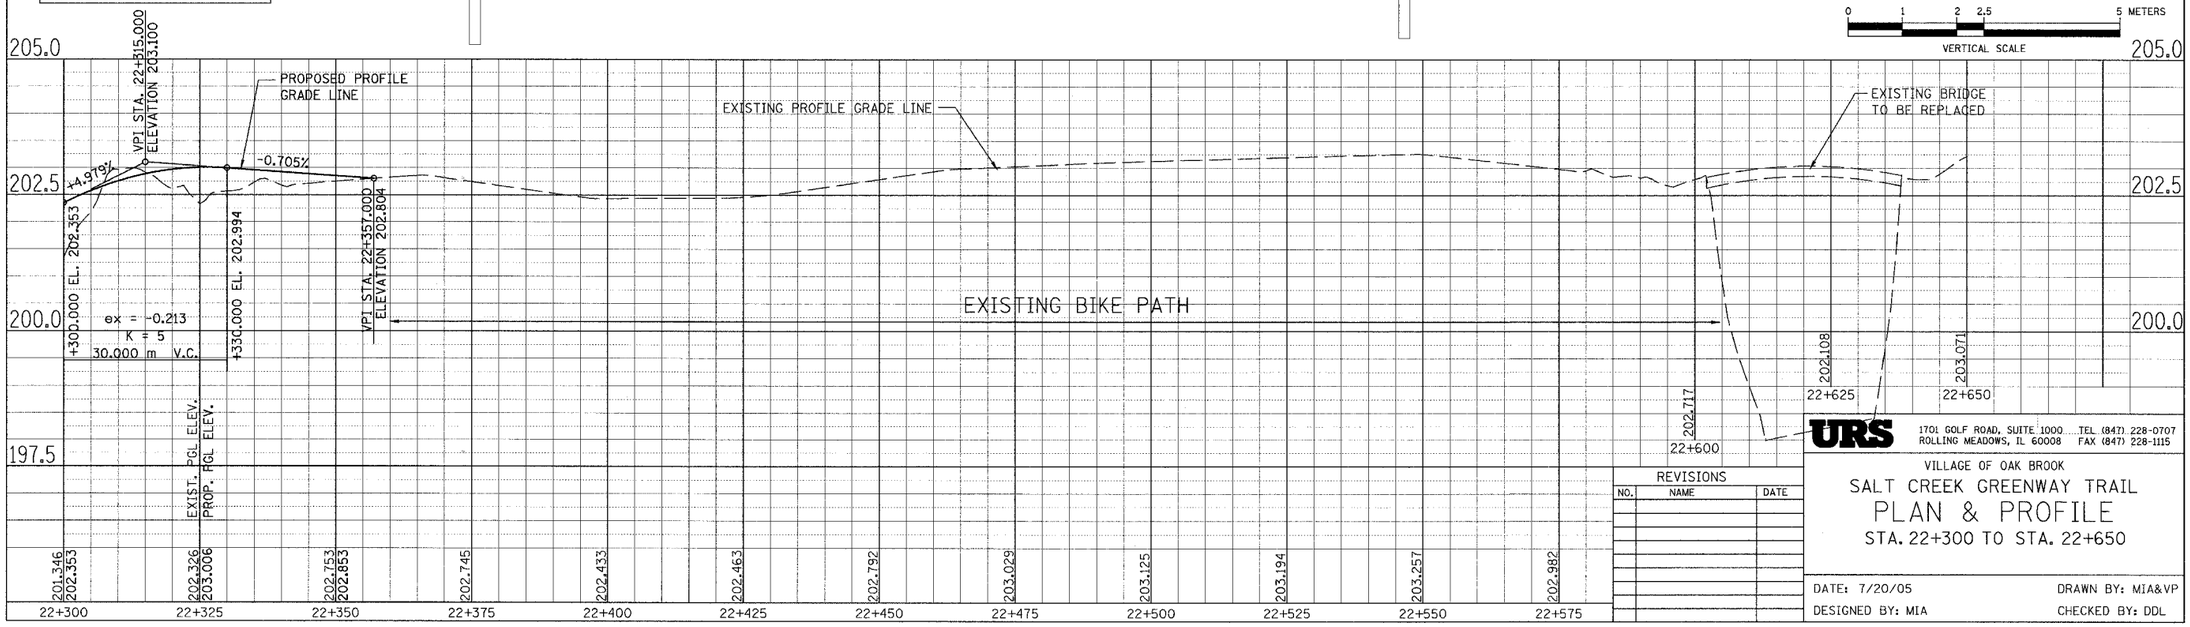

URS
1701 GOLF ROAD, SUITE 1000 TEL (847) 228-0707
ROLLING MEADOWS, IL 60008 FAX (847) 228-1115

VILLAGE OF OAK BROOK

SALT CREEK GREENWAY TRAIL
PLAN & PROFILE
STA. 22+300 TO STA. 22+650

REVISIONS		
NO.	NAME	DATE

DATE: 7/20/05
DESIGNED BY: MIA
DRAWN BY: MIA&VP
CHECKED BY: DDL