F.A.U. RTE.	SECTION	COUNTY	TOTAL SHEETS	SHEET NO.
2664	00-00088-00-RS	LAKE	23	10
STA. 21+00	TO STA. 26+50			
FED. ROAD DIST. NO. 1	ILLINOIS	M - 8003 (441)		
		CONTRACT No. 83838		

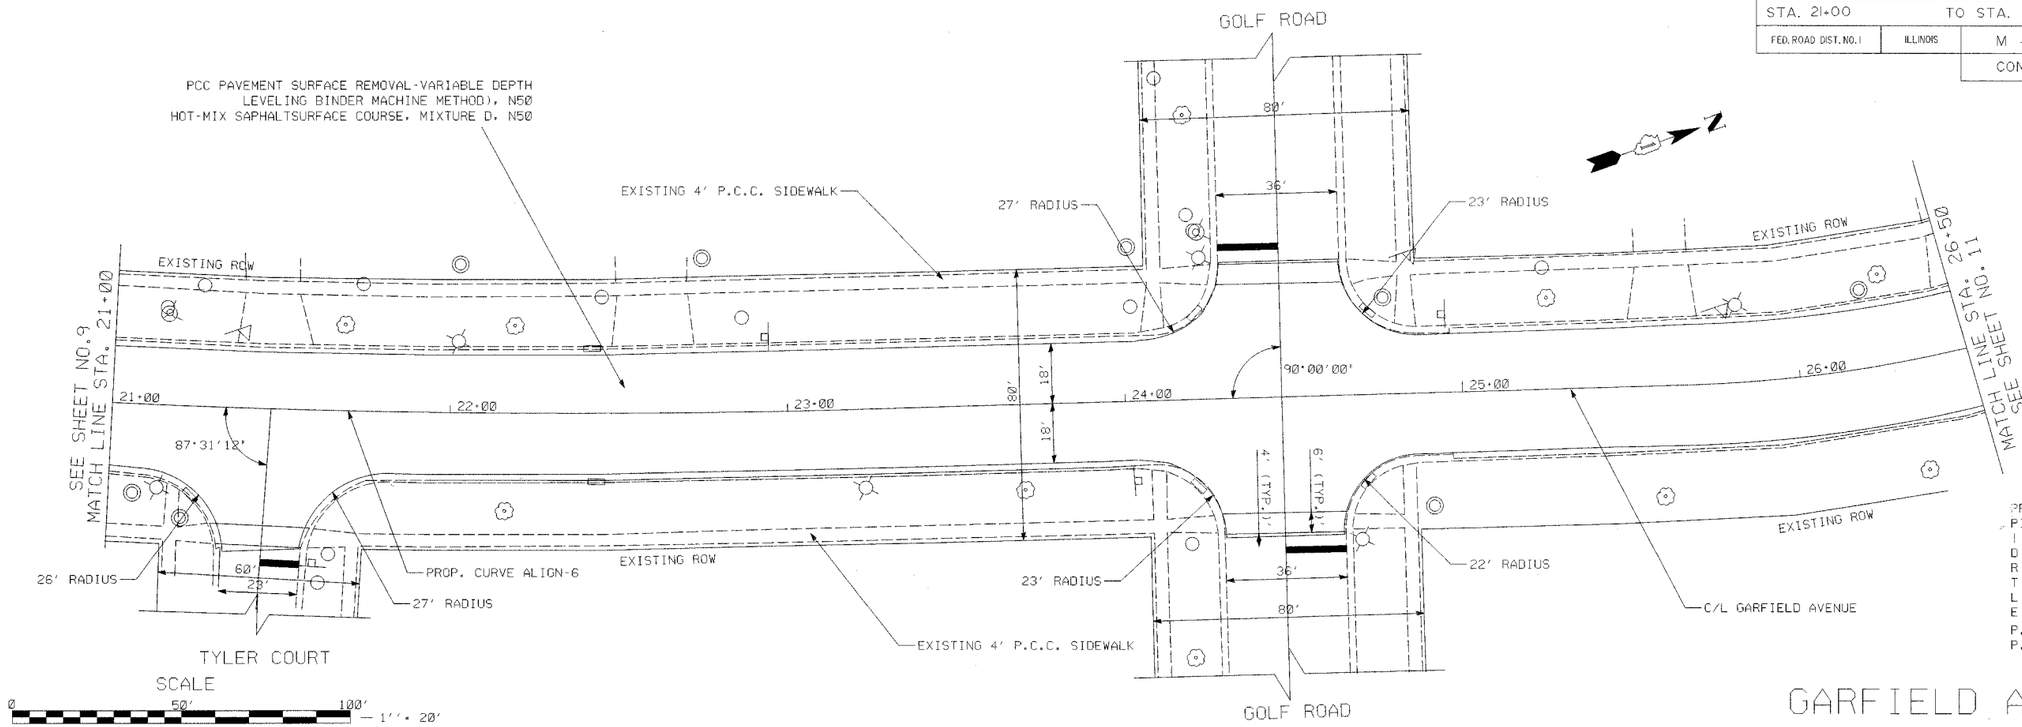

GARFIELD AVENUE

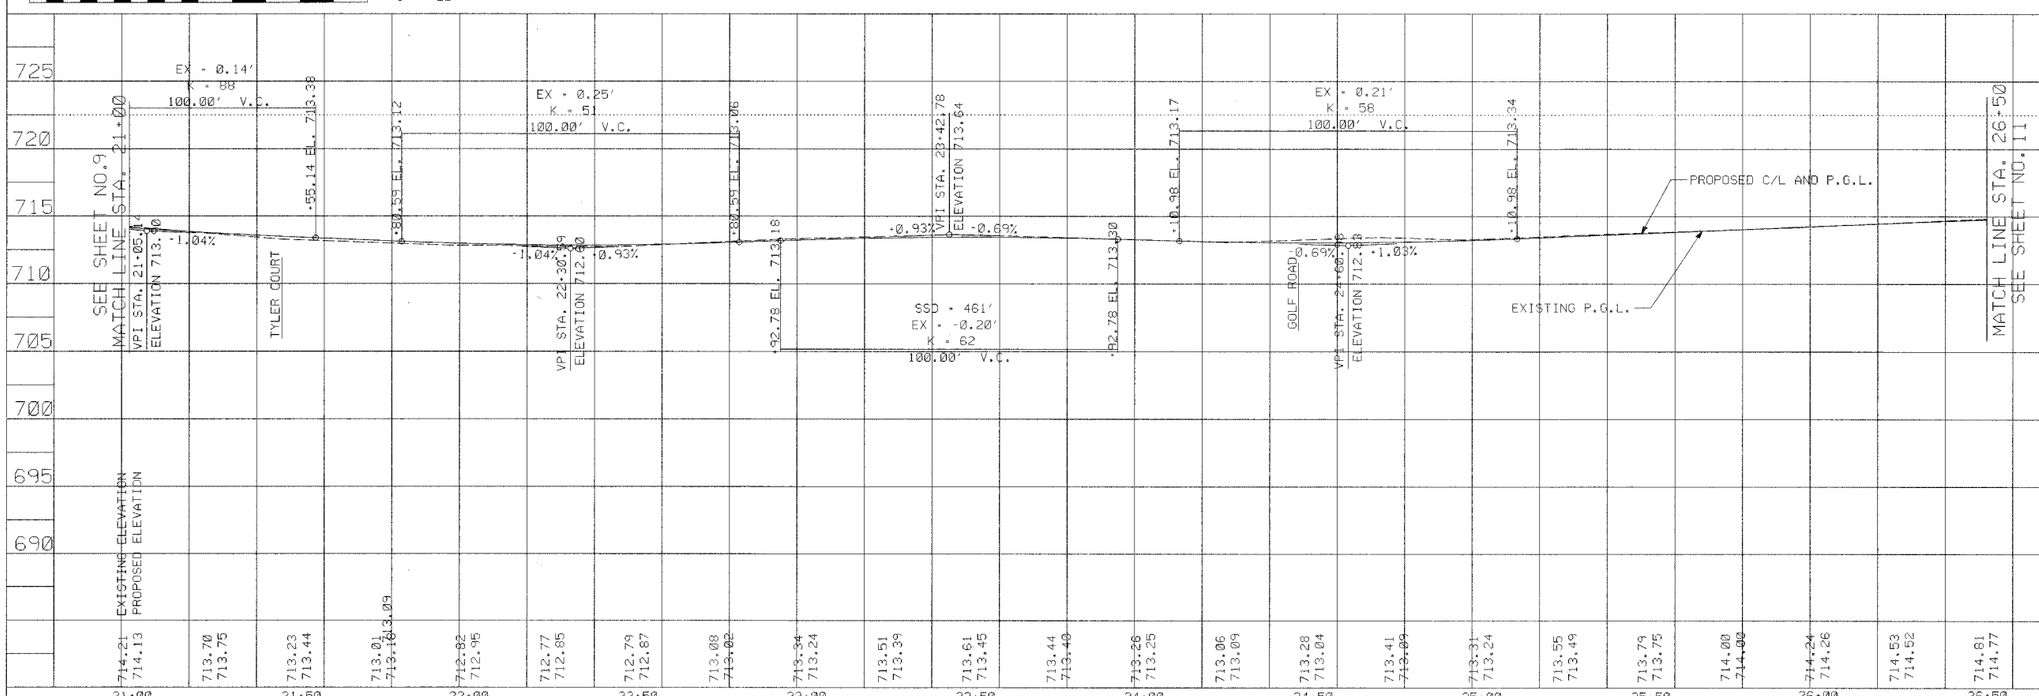

VILLAGE OF LIBERTYVILLE
118 West Cook Avenue
Libertyville, Illinois 60048
(847) 362-2430

REVISIONS: DATE / BY
AS BUILT / BY

PROJECT GARFIELD AVENUE PAVEMENT REHABILITATION
GREEN TREE PARKWAY TO W. ROCKLAND ROAD
STA 21+00 TO STA 26+50
PROJECT NO. 0503 DATE OF ISSUE 10/13/06

NAME DENNIS L. KILBANE
DATE
ILL. REG. P.E.
NO. 062-045333
EXPIRES 11-30-07

SHEET NO. 10 of 23

FILE 3220-PNP05.DGN
DRAWN BY DLK
FIELD CHECK DLK
APPROVED BY