F.A... RTE.	SECTION	COUNTY	TOTAL SHEETS	SHEET NO.
.....	94-F3000-05-BT	COOK	102	82
DOT PROJECT NO. TE-D001 (610)				
CENTENNIAL TRAIL				

CONTRACT NO. 83859

FINAL SURVEY	NOTE BOOK	SURVEYED	BY:
		PLOTTED	
		TEMPLATE	
		AREAS	
NO.		AREAS CHECKED	DATE
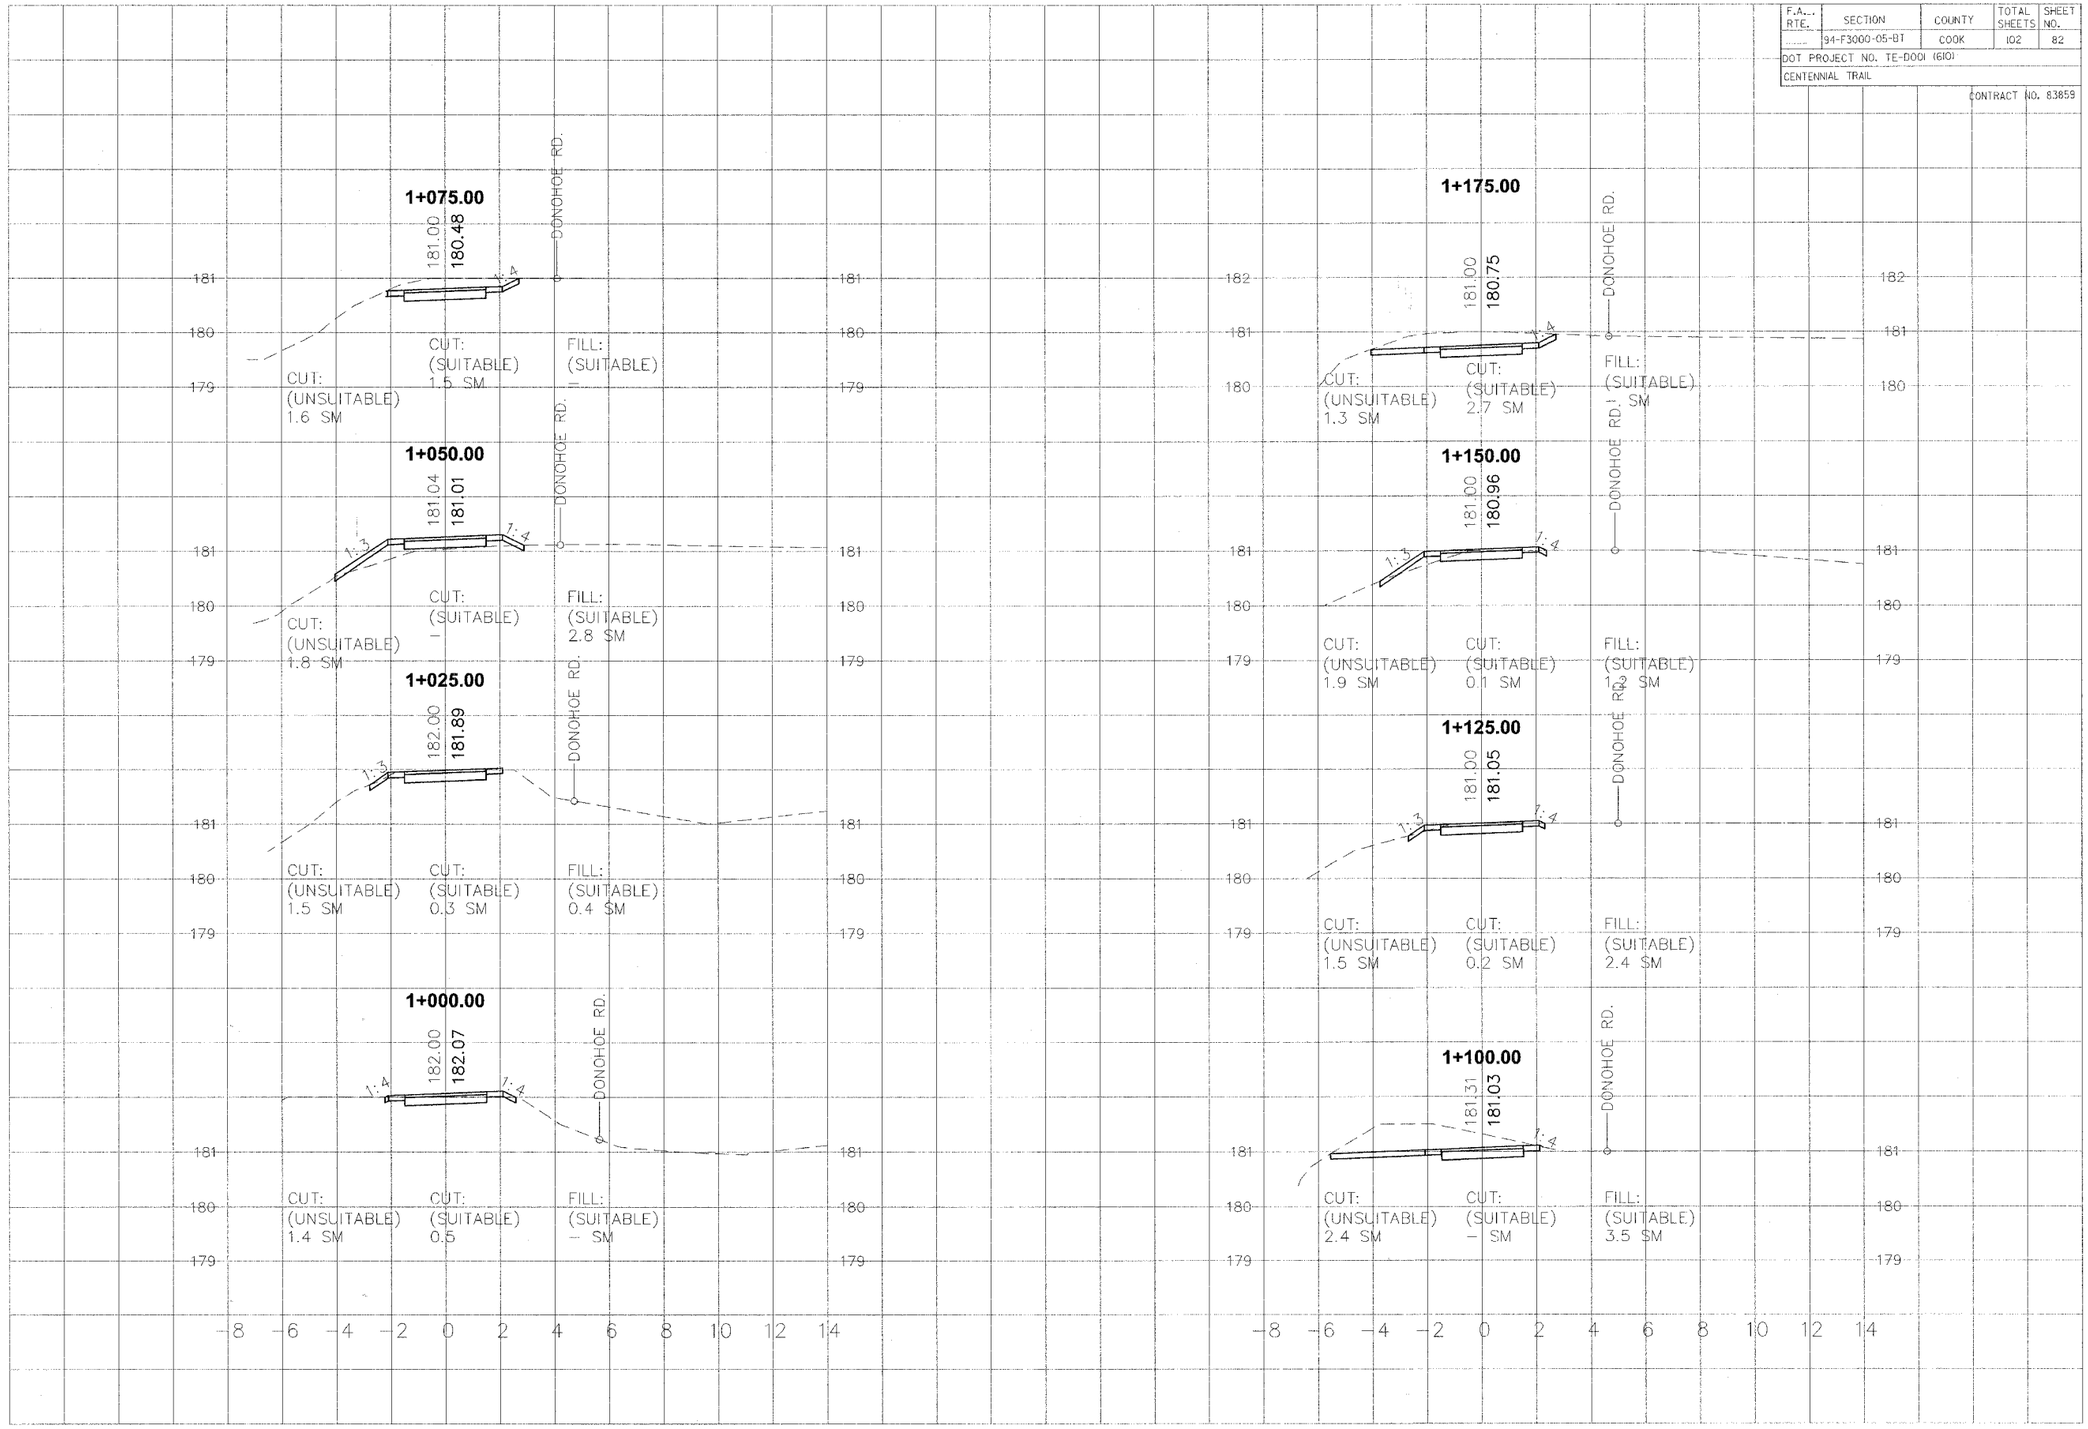
ORIGINAL SURVEY	NOTE BOOK	SURVEYED	BY:
		PLOTTED	
		TEMPLATE	
		AREAS	
NO.		AREAS CHECKED	DATE