F.A. RTE.	SECTION	COUNTY	TOTAL SHEETS	SHEET NO.
____	94-F3000-05-BT	COOK	102	97
IDOT PROJECT NO. TE-D001 (610)				
CENTENNIAL TRAIL				
			CONTRACT NO. 83859	
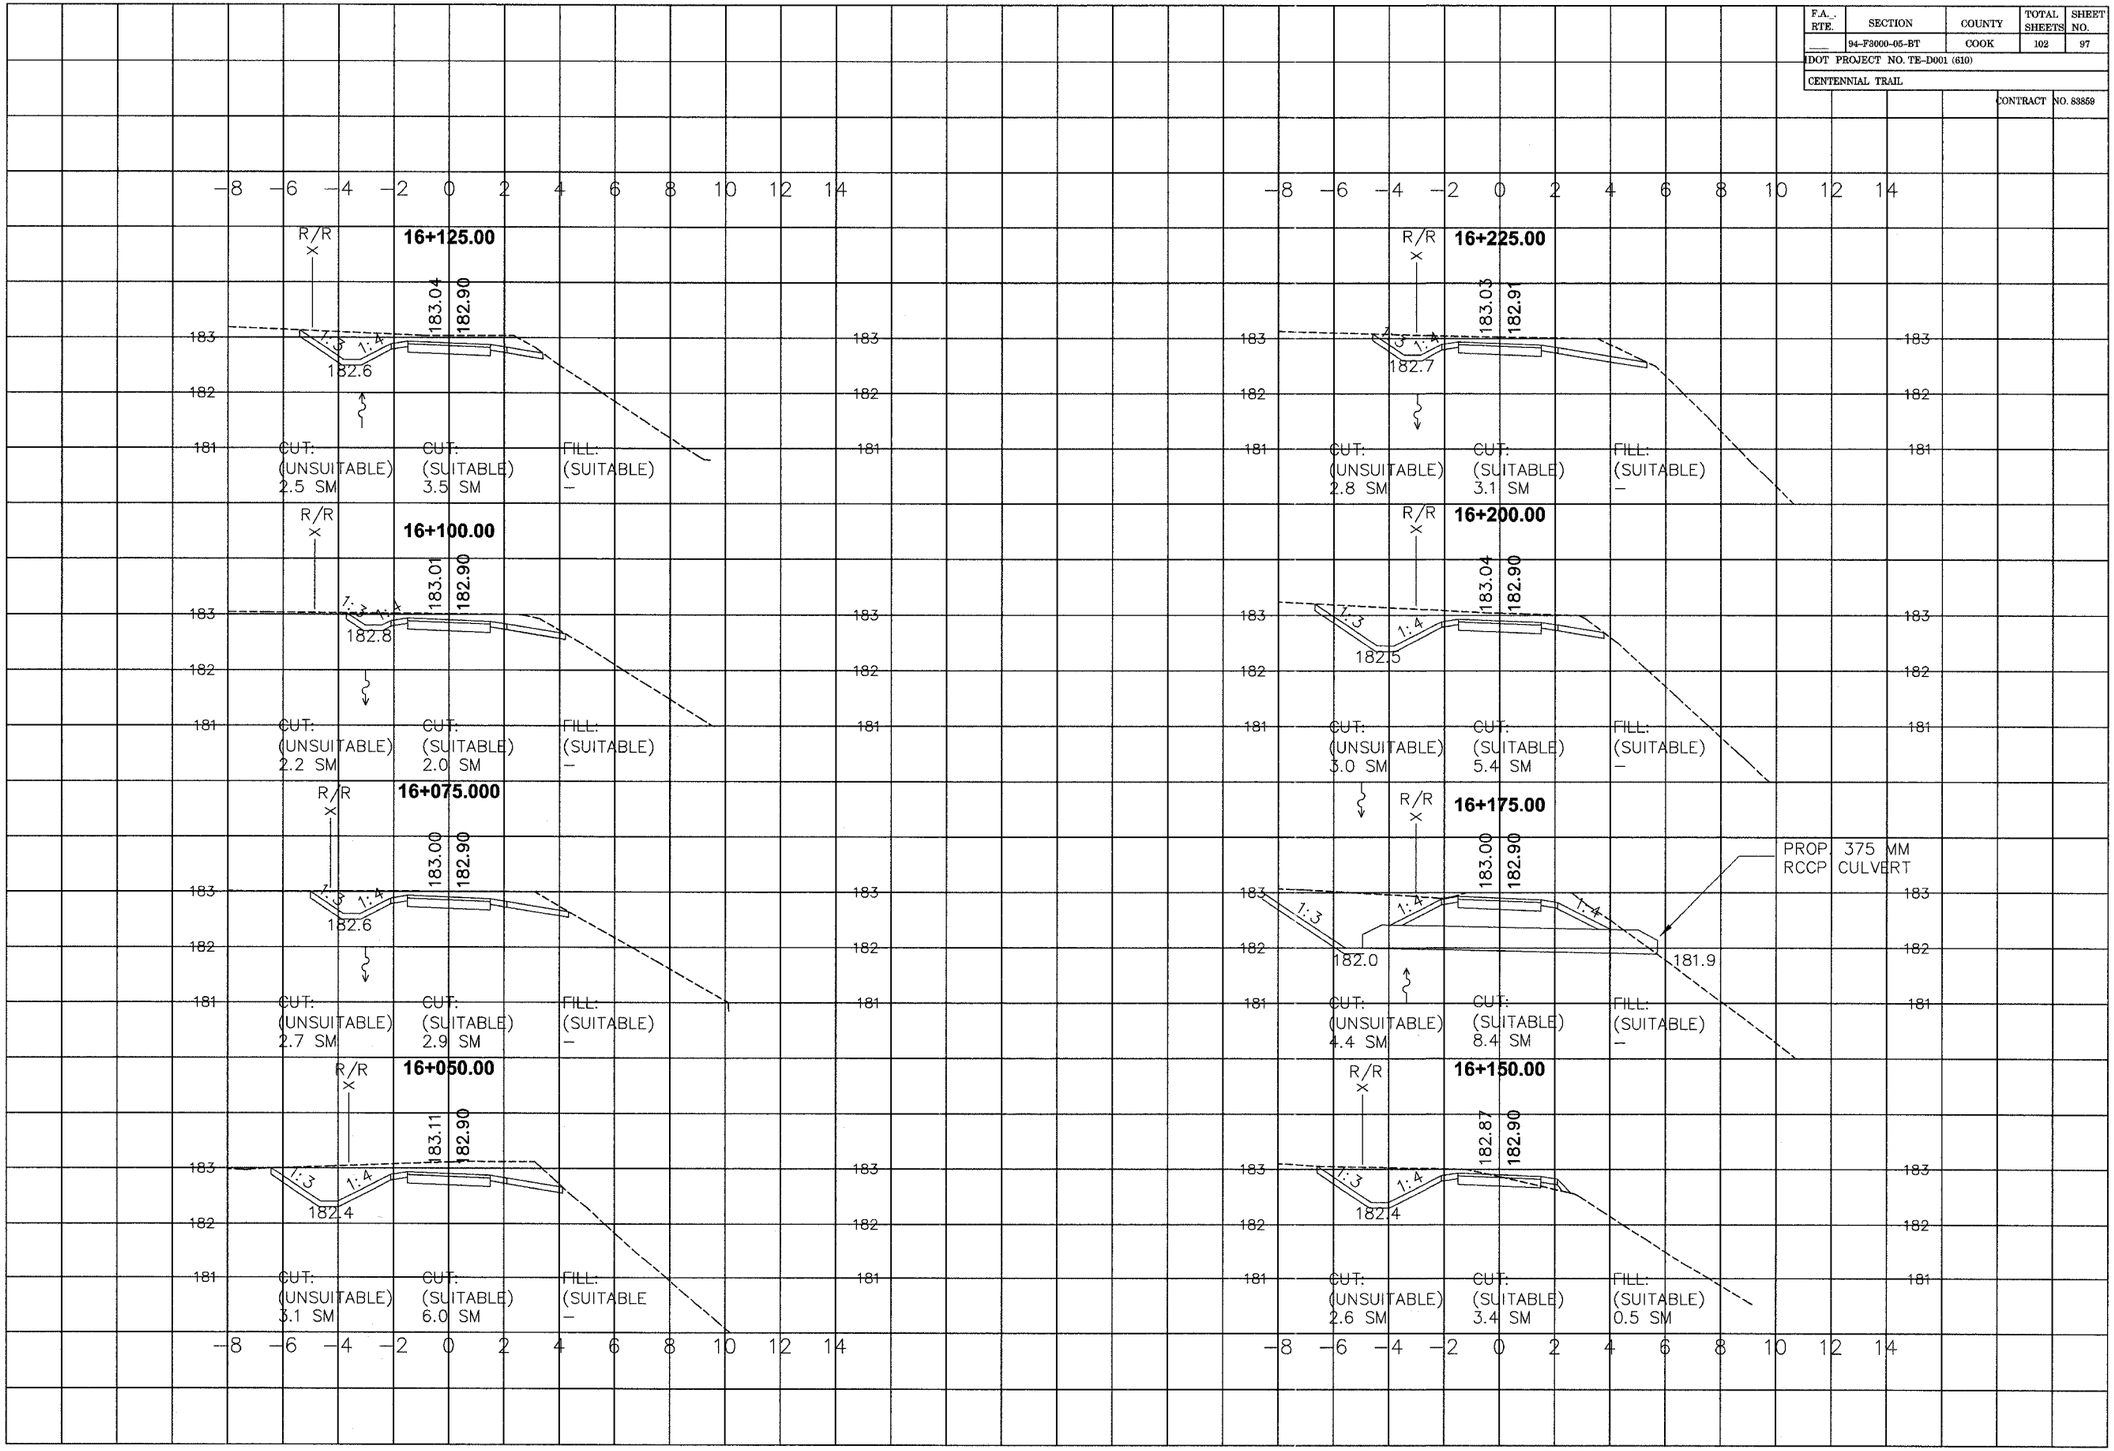
FINAL SURVEY NOTE BOOK | ORIGINAL SURVEY NOTE BOOK | SURVEYED | PLOTTED | FOR SLOPE AREAS | CHECKED | BY | DATE | NO.