CONTRACT NO. 83880

F.A.U. RTE.	SECTION	COUNTY	TOTAL SHEETS	SHEET NO.
0177	01-00168-06-BT	LAKE	38	35
STAGE 3 - STA. 107+65 TO STA. 109+50				
FED. ROAD DIST. NO. 7	ILLINOIS	FED. AID PROJECT HD-8003(695)		

FINAL SURVEY NOTE BOOK No.
SURVEYED
PLOTTED
TEMPLATES
AREAS
AREAS CHECKED
BY
DATE

ORIGINAL SURVEY NOTE BOOK No.
SURVEYED
PLOTTED
TEMPLATES
AREAS
AREAS CHECKED
BY
DATE

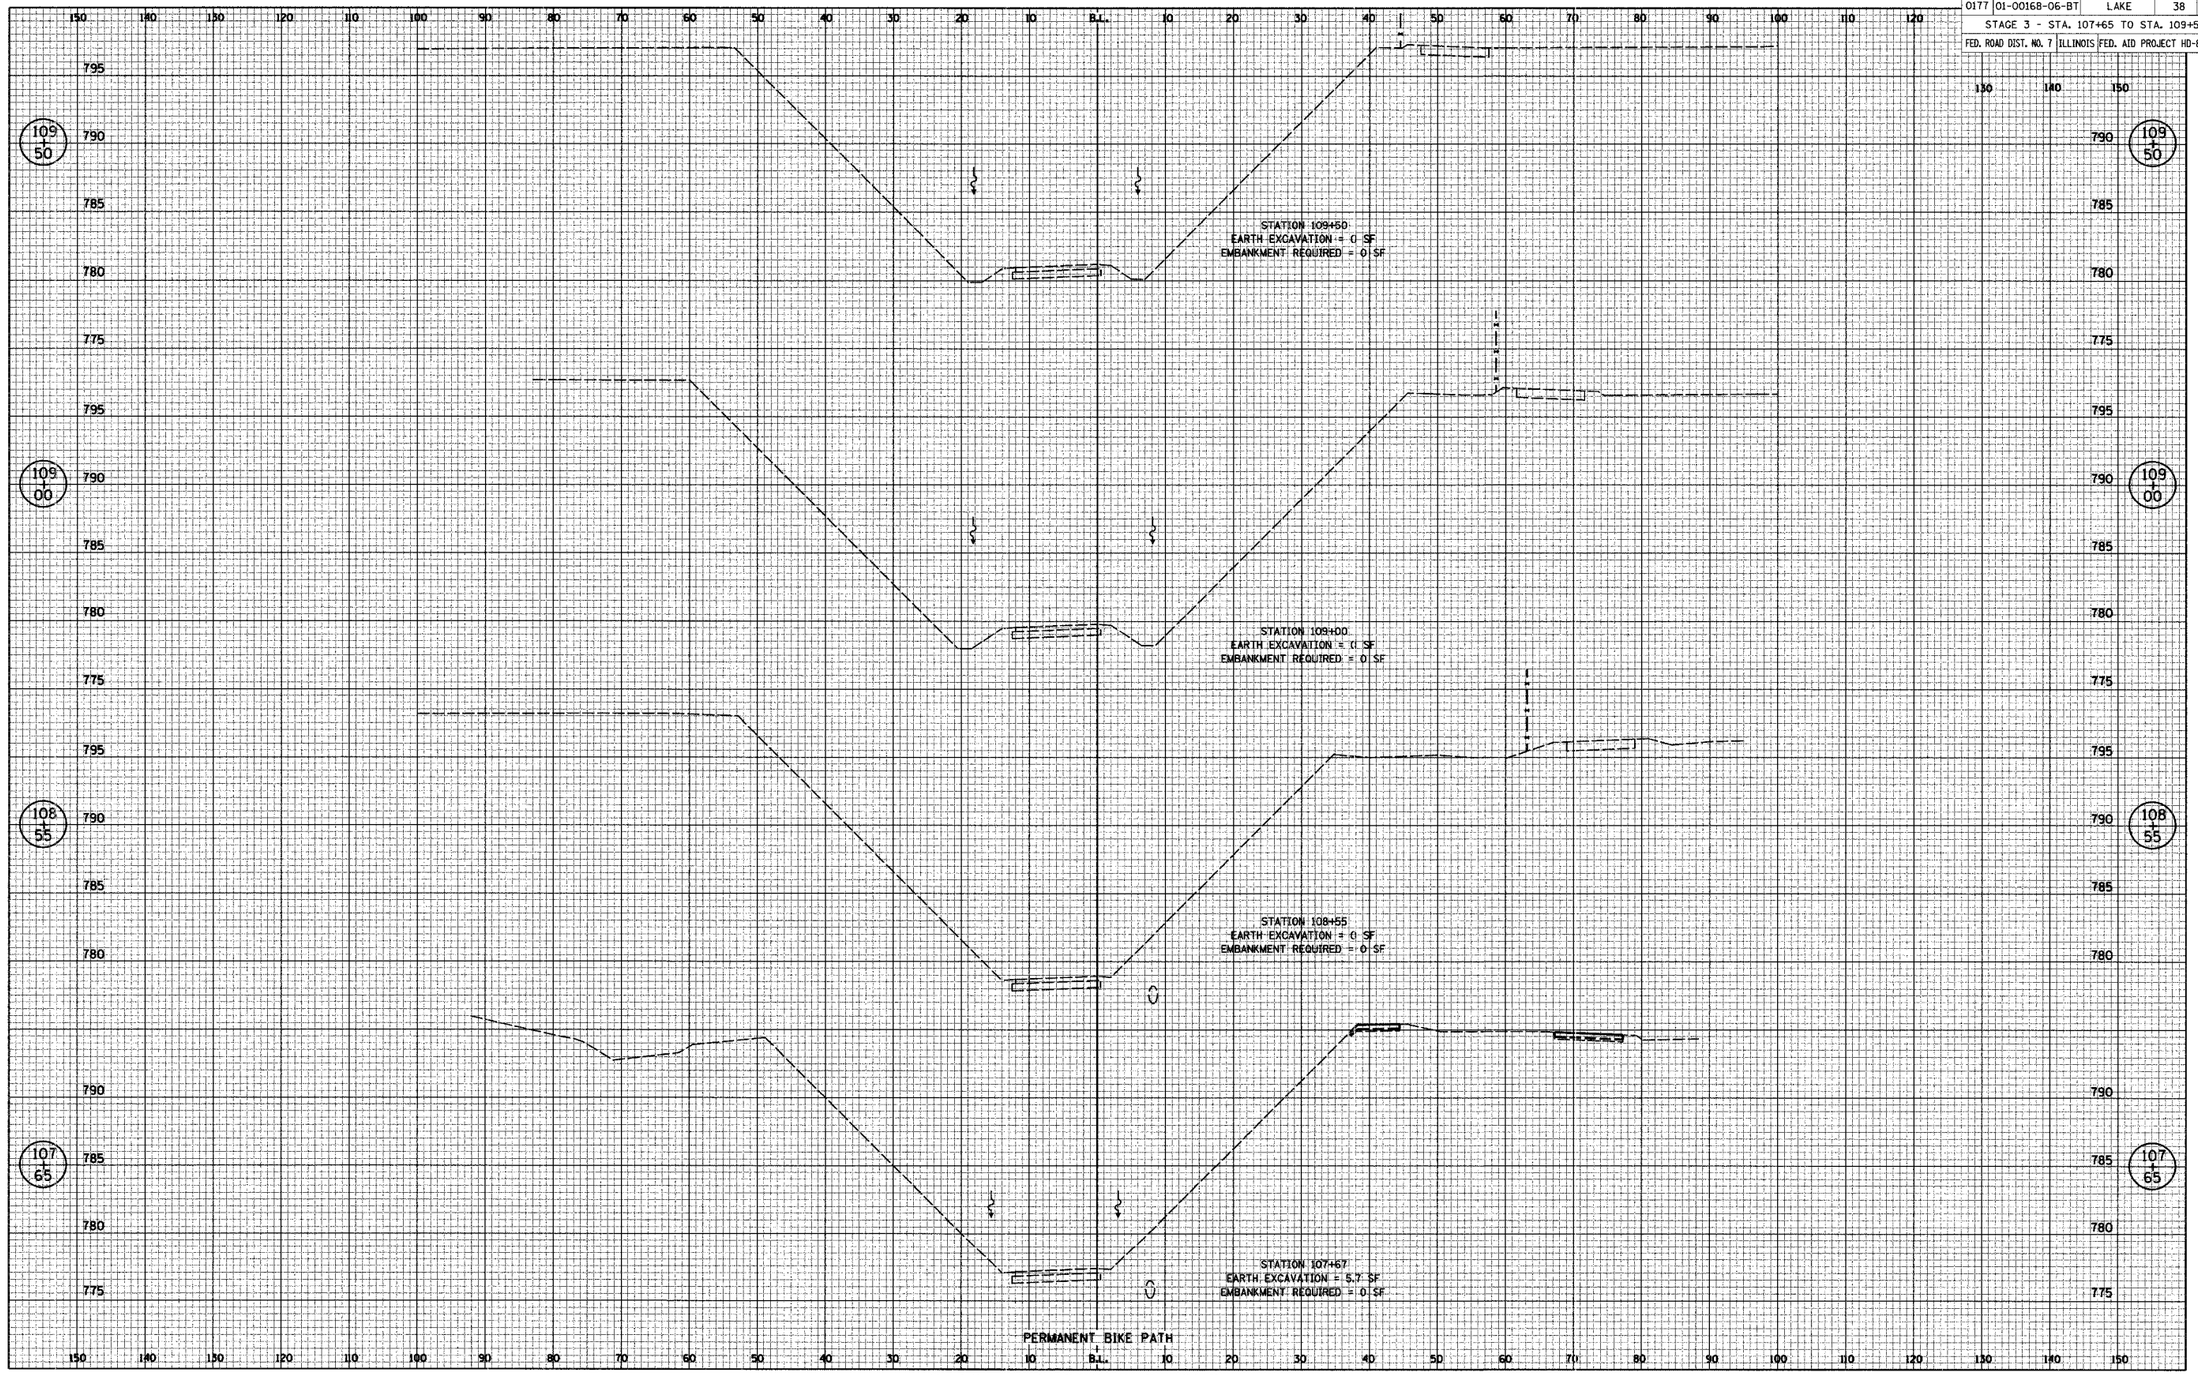

STAGE 3 CROSS SECTIONS