F.A.U. ROUTE NO.	SECTION	COUNTY	TOTAL SHEETS	SHEET NO.
	05-00040-00-BT	COOK	10	10
STA.	TO STA.			
FED. ROAD DIST. NO. 1	ILLINOIS		FED AID PROJECT	
			CMM-8003 (529)	

CONTRACT NO. 83882

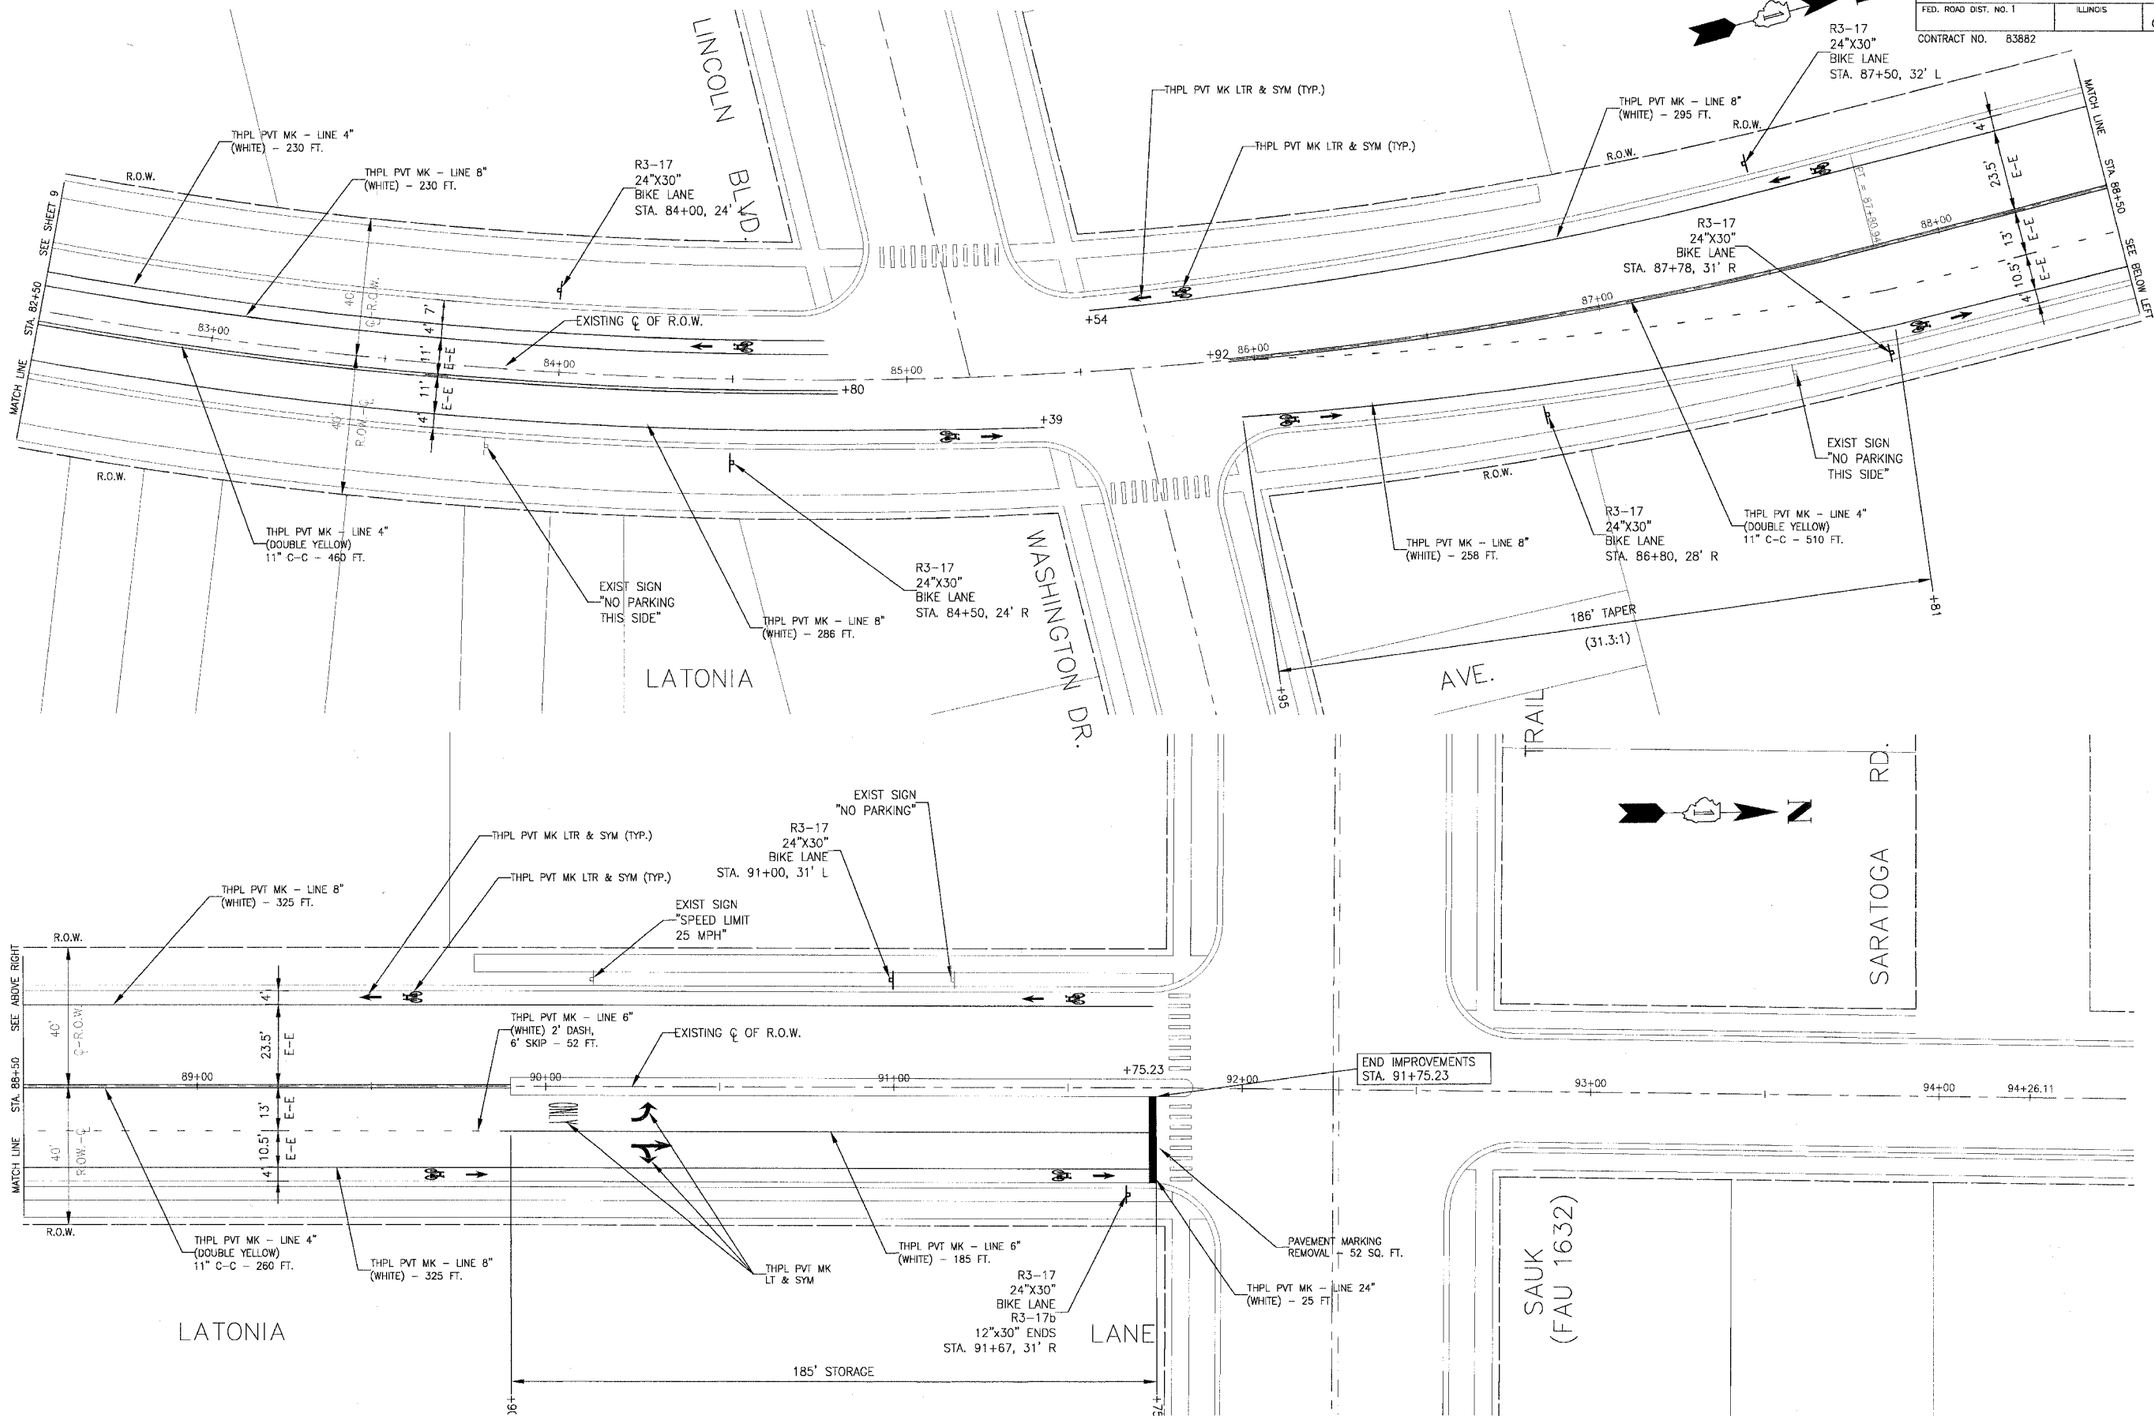

CONSULTANTS	REV. NO.	DATE	DESCRIPTION
	1	9-29-06	PER IDOT COMMENTS 9-18-06
* – REFER TO EQUIPMENT MANUFACTURER'S SHOP DRAWINGS	2	10-3-06	PER IDOT COMMENTS 10-2-06
1" .5" 0 1" 2" 3"			

BAXTER & WOODMAN Consulting Engineers

Baxter & Woodman
Crystal Lake, Illinois 815.459.1260
Burlington, Wisconsin 262.763.7634
Mokena, Illinois 708.478.2090
DeKalb, Illinois 815.787.3111
Grayslake, Illinois 847.223.5088
Rockford, Illinois 815.489.1551
Plainfield, Illinois 815.609.7425

VILLAGE OF RICHTON PARK, ILLINOIS

LATONIA LANE/IMPERIAL DRIVE BIKEWAY

LATONIA LANE STA. 82+50 TO STA. 94+26.11 PAVEMENT MARKING PLAN

DESIGNED BY	SCALE
CAC	HORIZ. 1" = 20'
DRAWN BY	PROJECT NO.
SMS	050454
CHECKED BY	SHEET NO.
NJP	10 OF 10
DATE	
7-28-06	

I:\RICHPK\050454-Latonia Improvement\Design\DWG\5045dpln.dwg - SHT10
Plotted: 10-03-06 @ 11:12am By 354mjc
Copyright ©2006, Baxter & Woodman, Inc.
State of Illinois – Professional Design Firm
License No. 184-001121 – Expires 4-30-07