CONTRACT #89438

ROUTE	SECTION	COUNTY	TOTAL SHEETS	SHEET NO.
FAS 460	-	Fulton	13	6

FED. ROAD DIST. NO. 7 | ILLINOIS | FED. AID PROJECT:
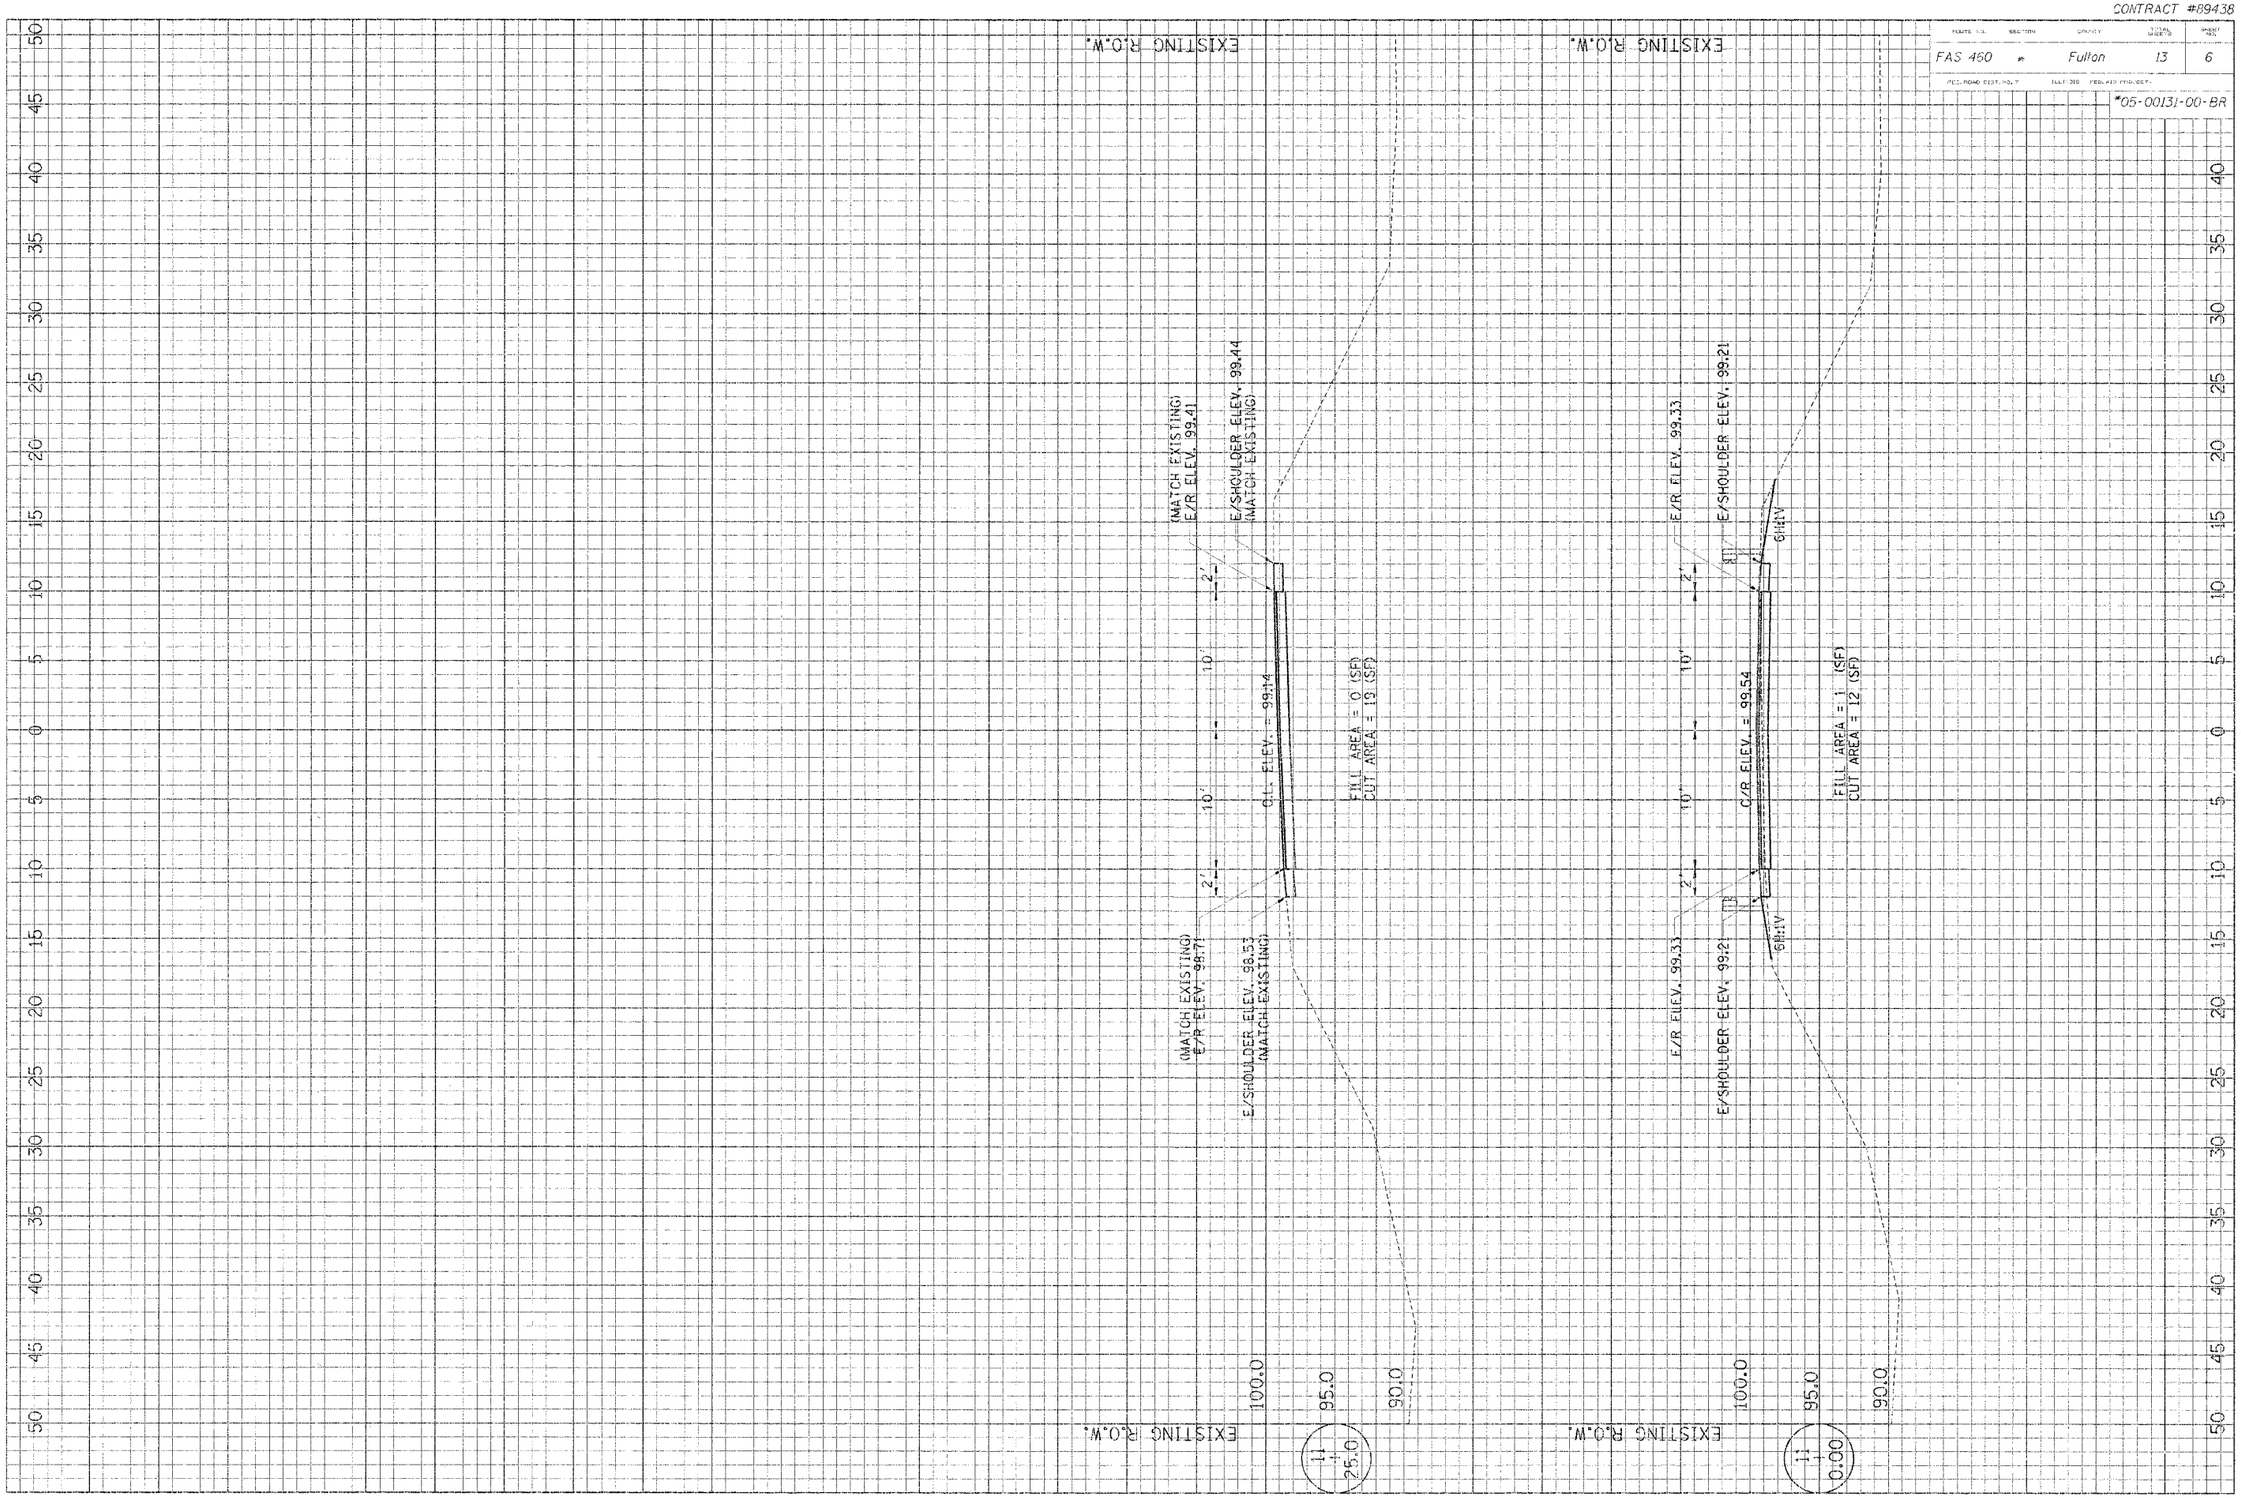
*05-00131-00-BR