CONTRACT NO. 93428

RTE.	SECTION	COUNTY	TOTAL SHEETS	SHEET NO.
C.H. 28	*	**	24	5

PROJECT BRS-1741(103)

* 03-00085-00-BR & 03-00126-00-BR
** MACOUPIN COUNTY & MONTGOMERY COUNTY

Sheet 1 of 17

Existing Structure: Three Span Cast In Place Concrete Deck Bridge with Concrete Curb and Railing on Steel Stringers with Concrete Abutments and Piers. ±106'-0" Bk.-Bk. Abutments, ±36'-6" (Spans 1 & 3), ±33'-0" (Span 2), ±22'-0" Out. - Out. Deck Width. 0° Skew. Existing Structure No. 059-3027. Salvage to County.

Benchmarks: BM#1 - Chiseled '□' on N.W. Bridge Curb El. 100.00 (Assumed)

Estimated Existing Quantities: Concrete Superstructure - 61.2 Cu. Yds.
Concrete Substructure - 68.0 Cu. Yds.
Structural Steel - 50100 lbs.

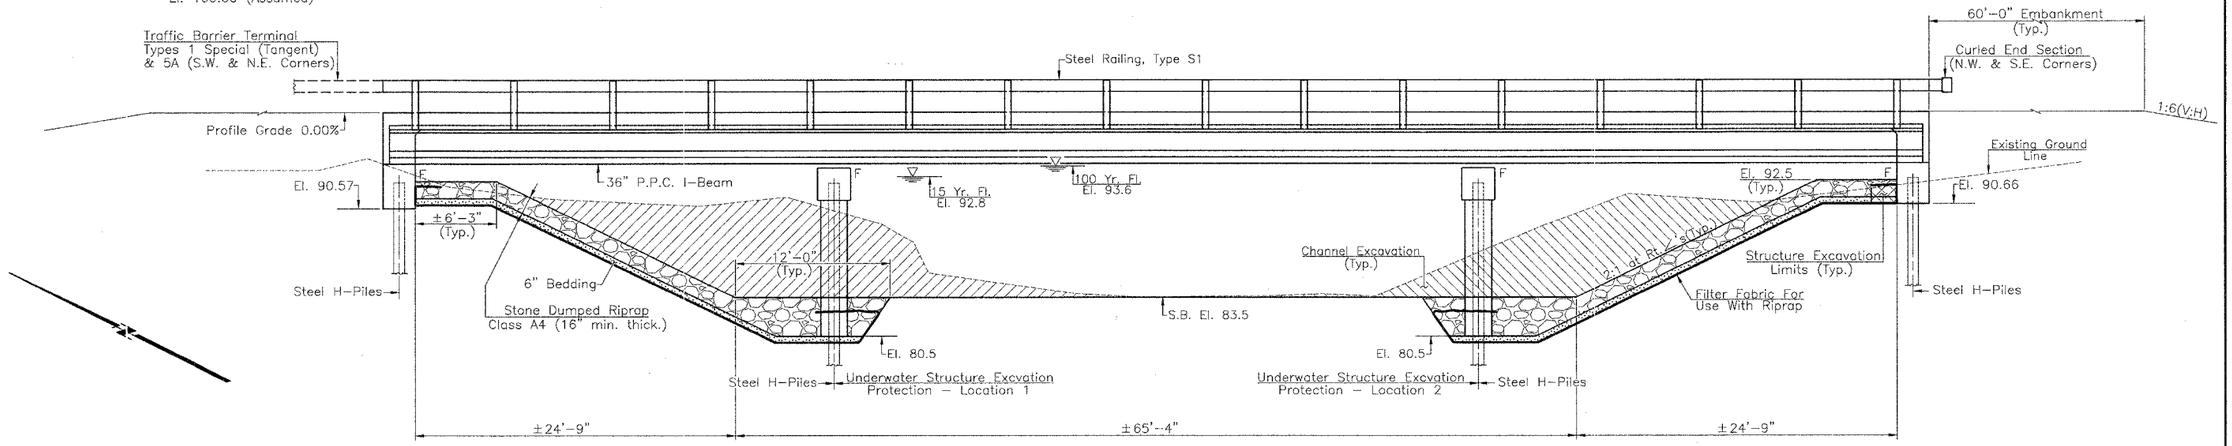

ELEVATION

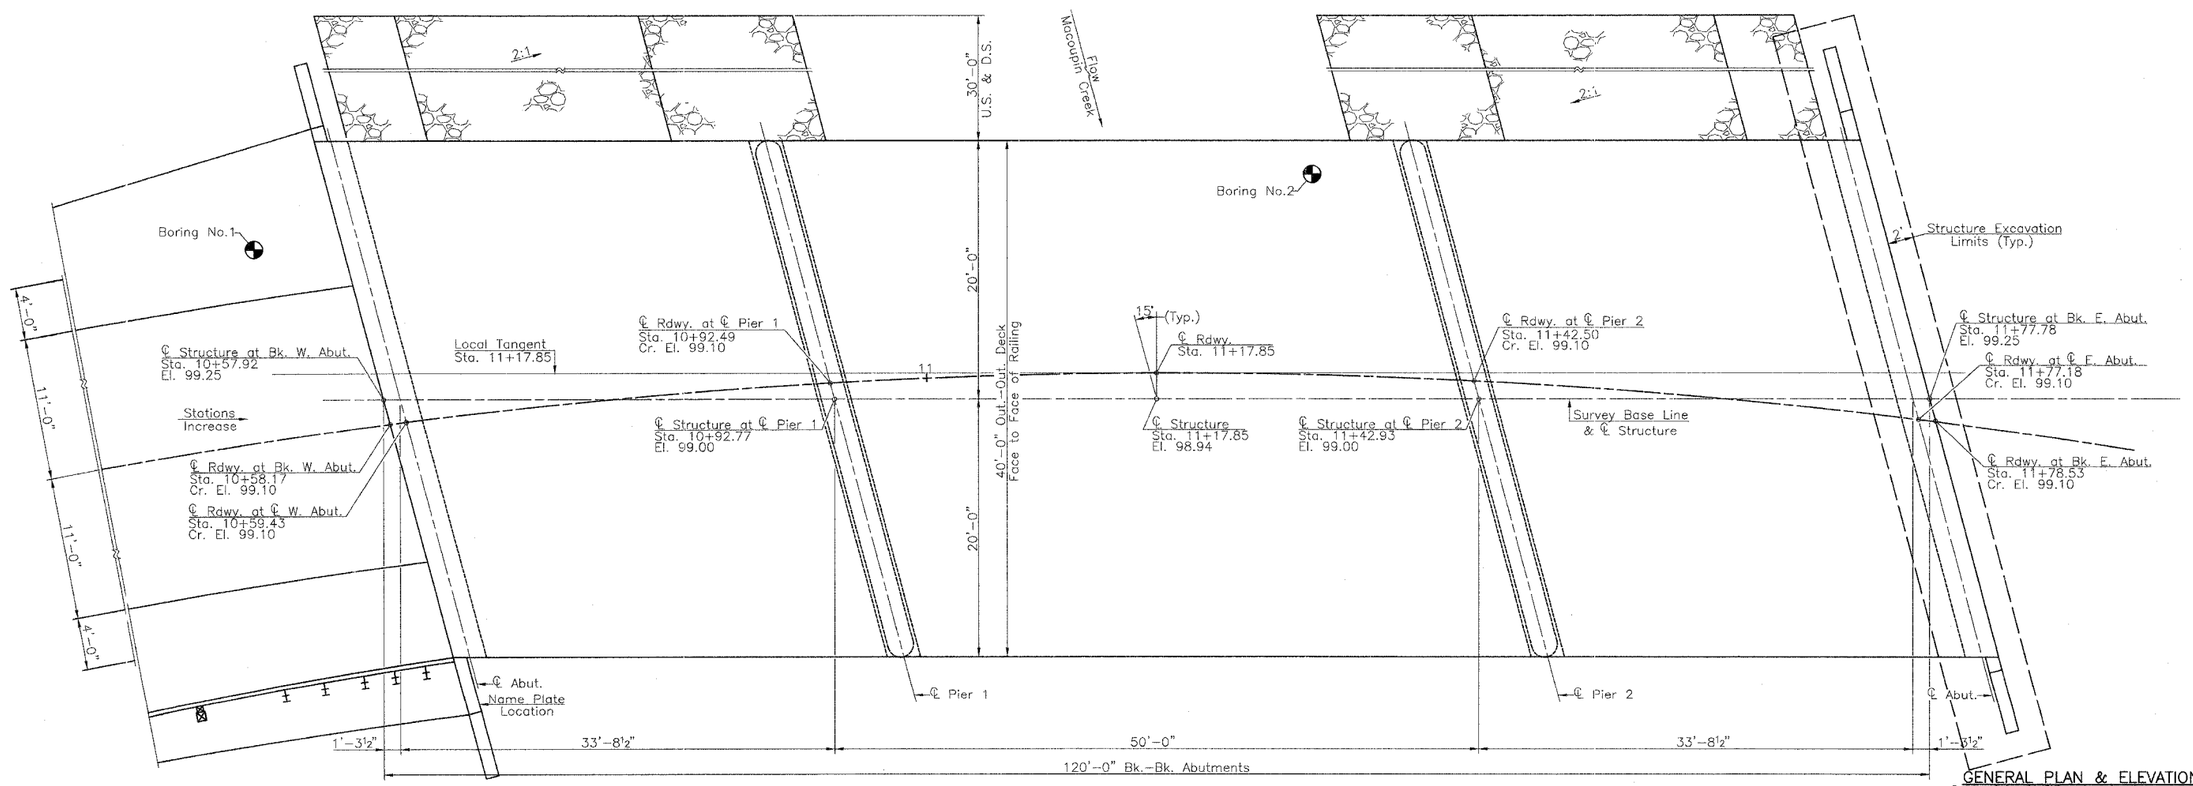

PLAN

GENERAL PLAN & ELEVATION
C.H. 28 OVER MACOUPIN CREEK
SECTION 03-00085-00-BR
MACOUPIN COUNTY
SECTION 03-00126-00-BR
MONTGOMERY COUNTY

FILE NAME: MAC85GPE (REV. 9/12/06)

ALLEN HENDERSON & ASSOCIATES, INC. CONSULTING CIVIL AND STRUCTURAL ENGINEERS SPRINGFIELD, IL. PHONE: (217) 544-8033