CONTRACT NO. 94942

F.A.S RTE.	SECTION	COUNTY	TOTAL SHEETS	SHEET NO.
2796	(L,K)B	EFFINGHAM	35	8
STA. 1220+00	TO STA. 1226+40			
FED. ROAD DIST. NO.	ILLINOIS	FED. AID PROJECT		

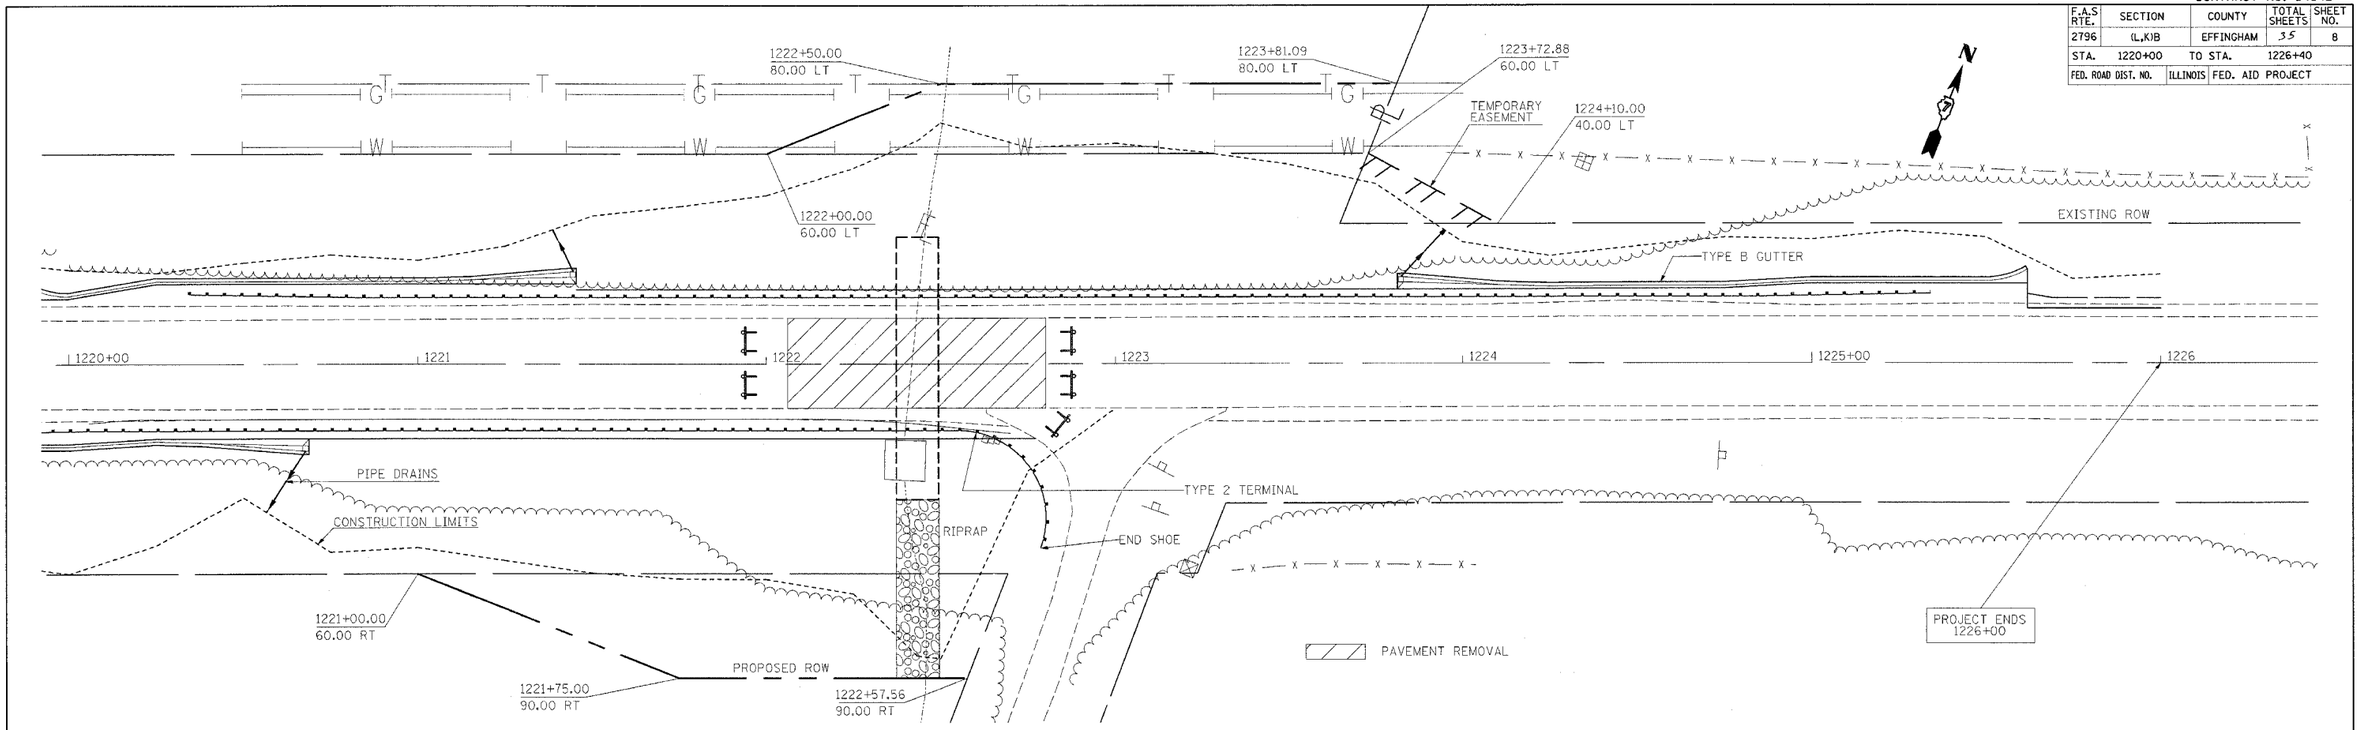

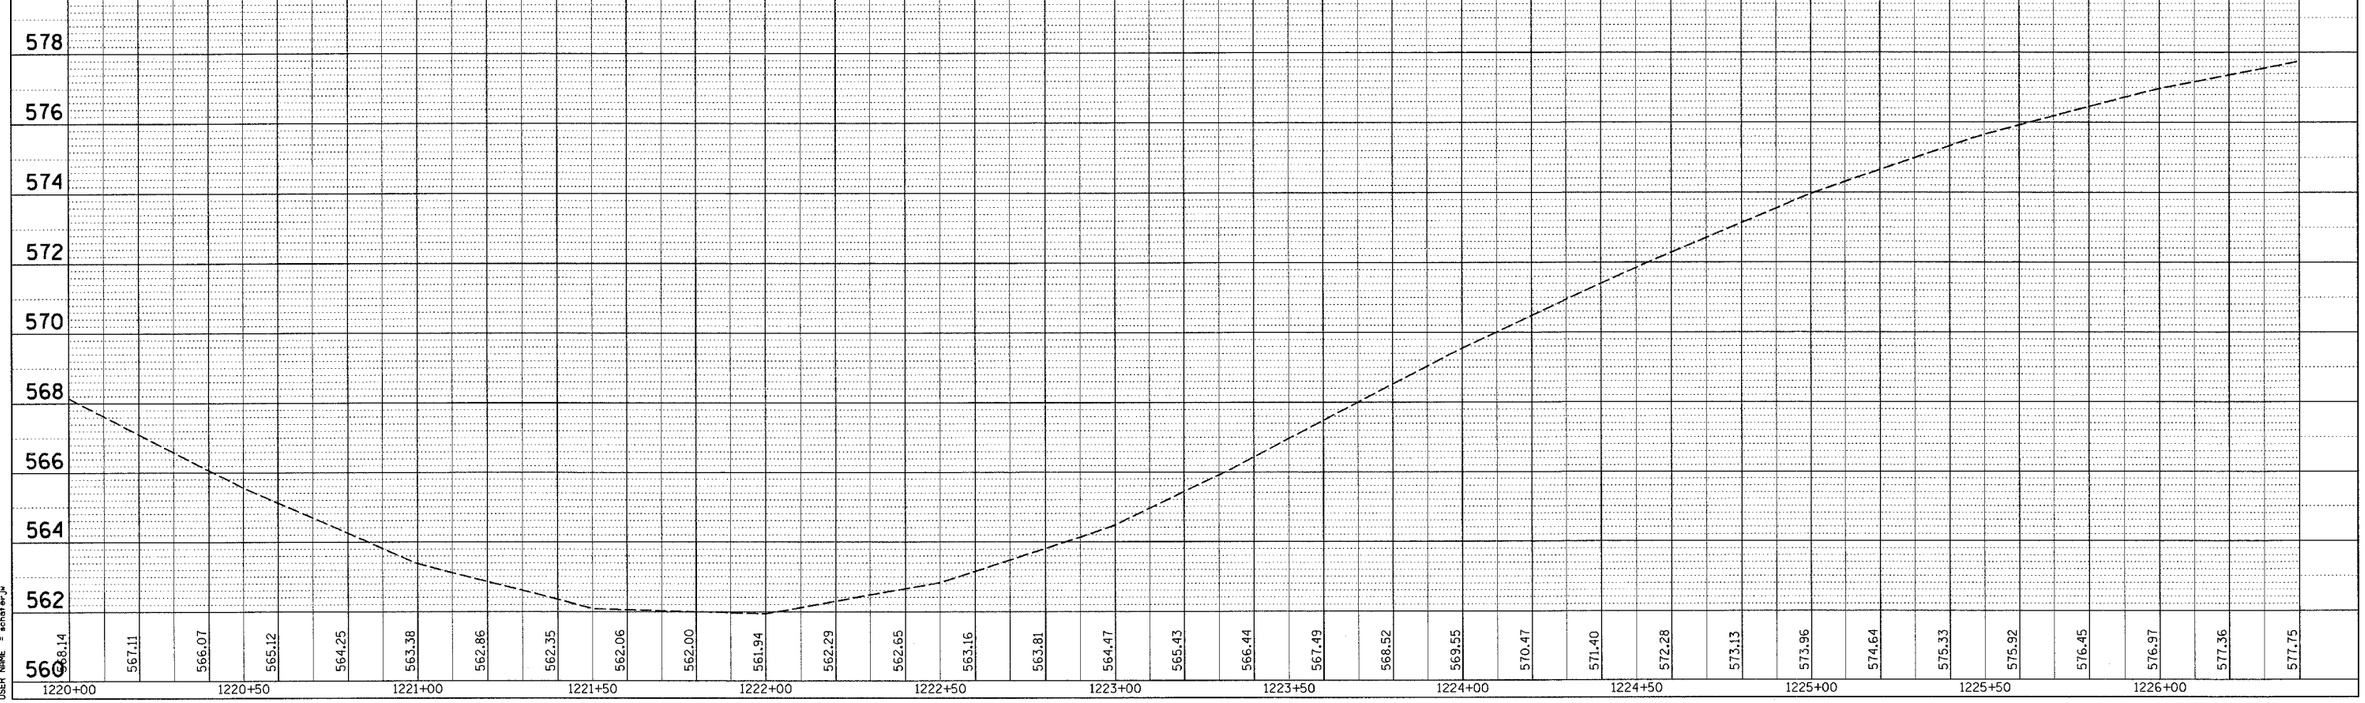

PLAN
NOTE BOOK
NO.
SURVEYED
PLOTTED
ALIGNMENT CHECKED
CADD FILE NAME
BY
DATE

PROFILE
NOTE BOOK
NO.
SURVEYED
PLOTTED
GRADES CHECKED
HORIZONTAL
STRUCTURE NOTATNS CHKD
BY
DATE

PLOT DATE = 10/27/2006
FILE NAME = c:\projects\94942\sht02pa.dgn
PLOT SCALE = 20.0000 ' / IN.
USER NAME = schafer_jw