CONTRACT NO. 94942

F.A.S. RTE.	SECTION	COUNTY	TOTAL SHEETS	SHEET NO.
2796	(L)OB	Effingham	35	25
STA. 1222+43.32	TO STA. 1222+43.32			
FED. ROAD DIST. NO.	ILLINOIS	FED. AID PROJECT		

FINAL SURVEY	SURVEYED	BY	DATE
NOTE BOOK	PLOTTED		
NO.	TEMPLATE		
	AREAS		
	AREAS CHECKED		

ORIGINAL SURVEY	SURVEYED	BY	DATE
NOTE BOOK	PLOTTED		
NO.	TEMPLATE		
	AREAS		
	AREAS CHECKED		
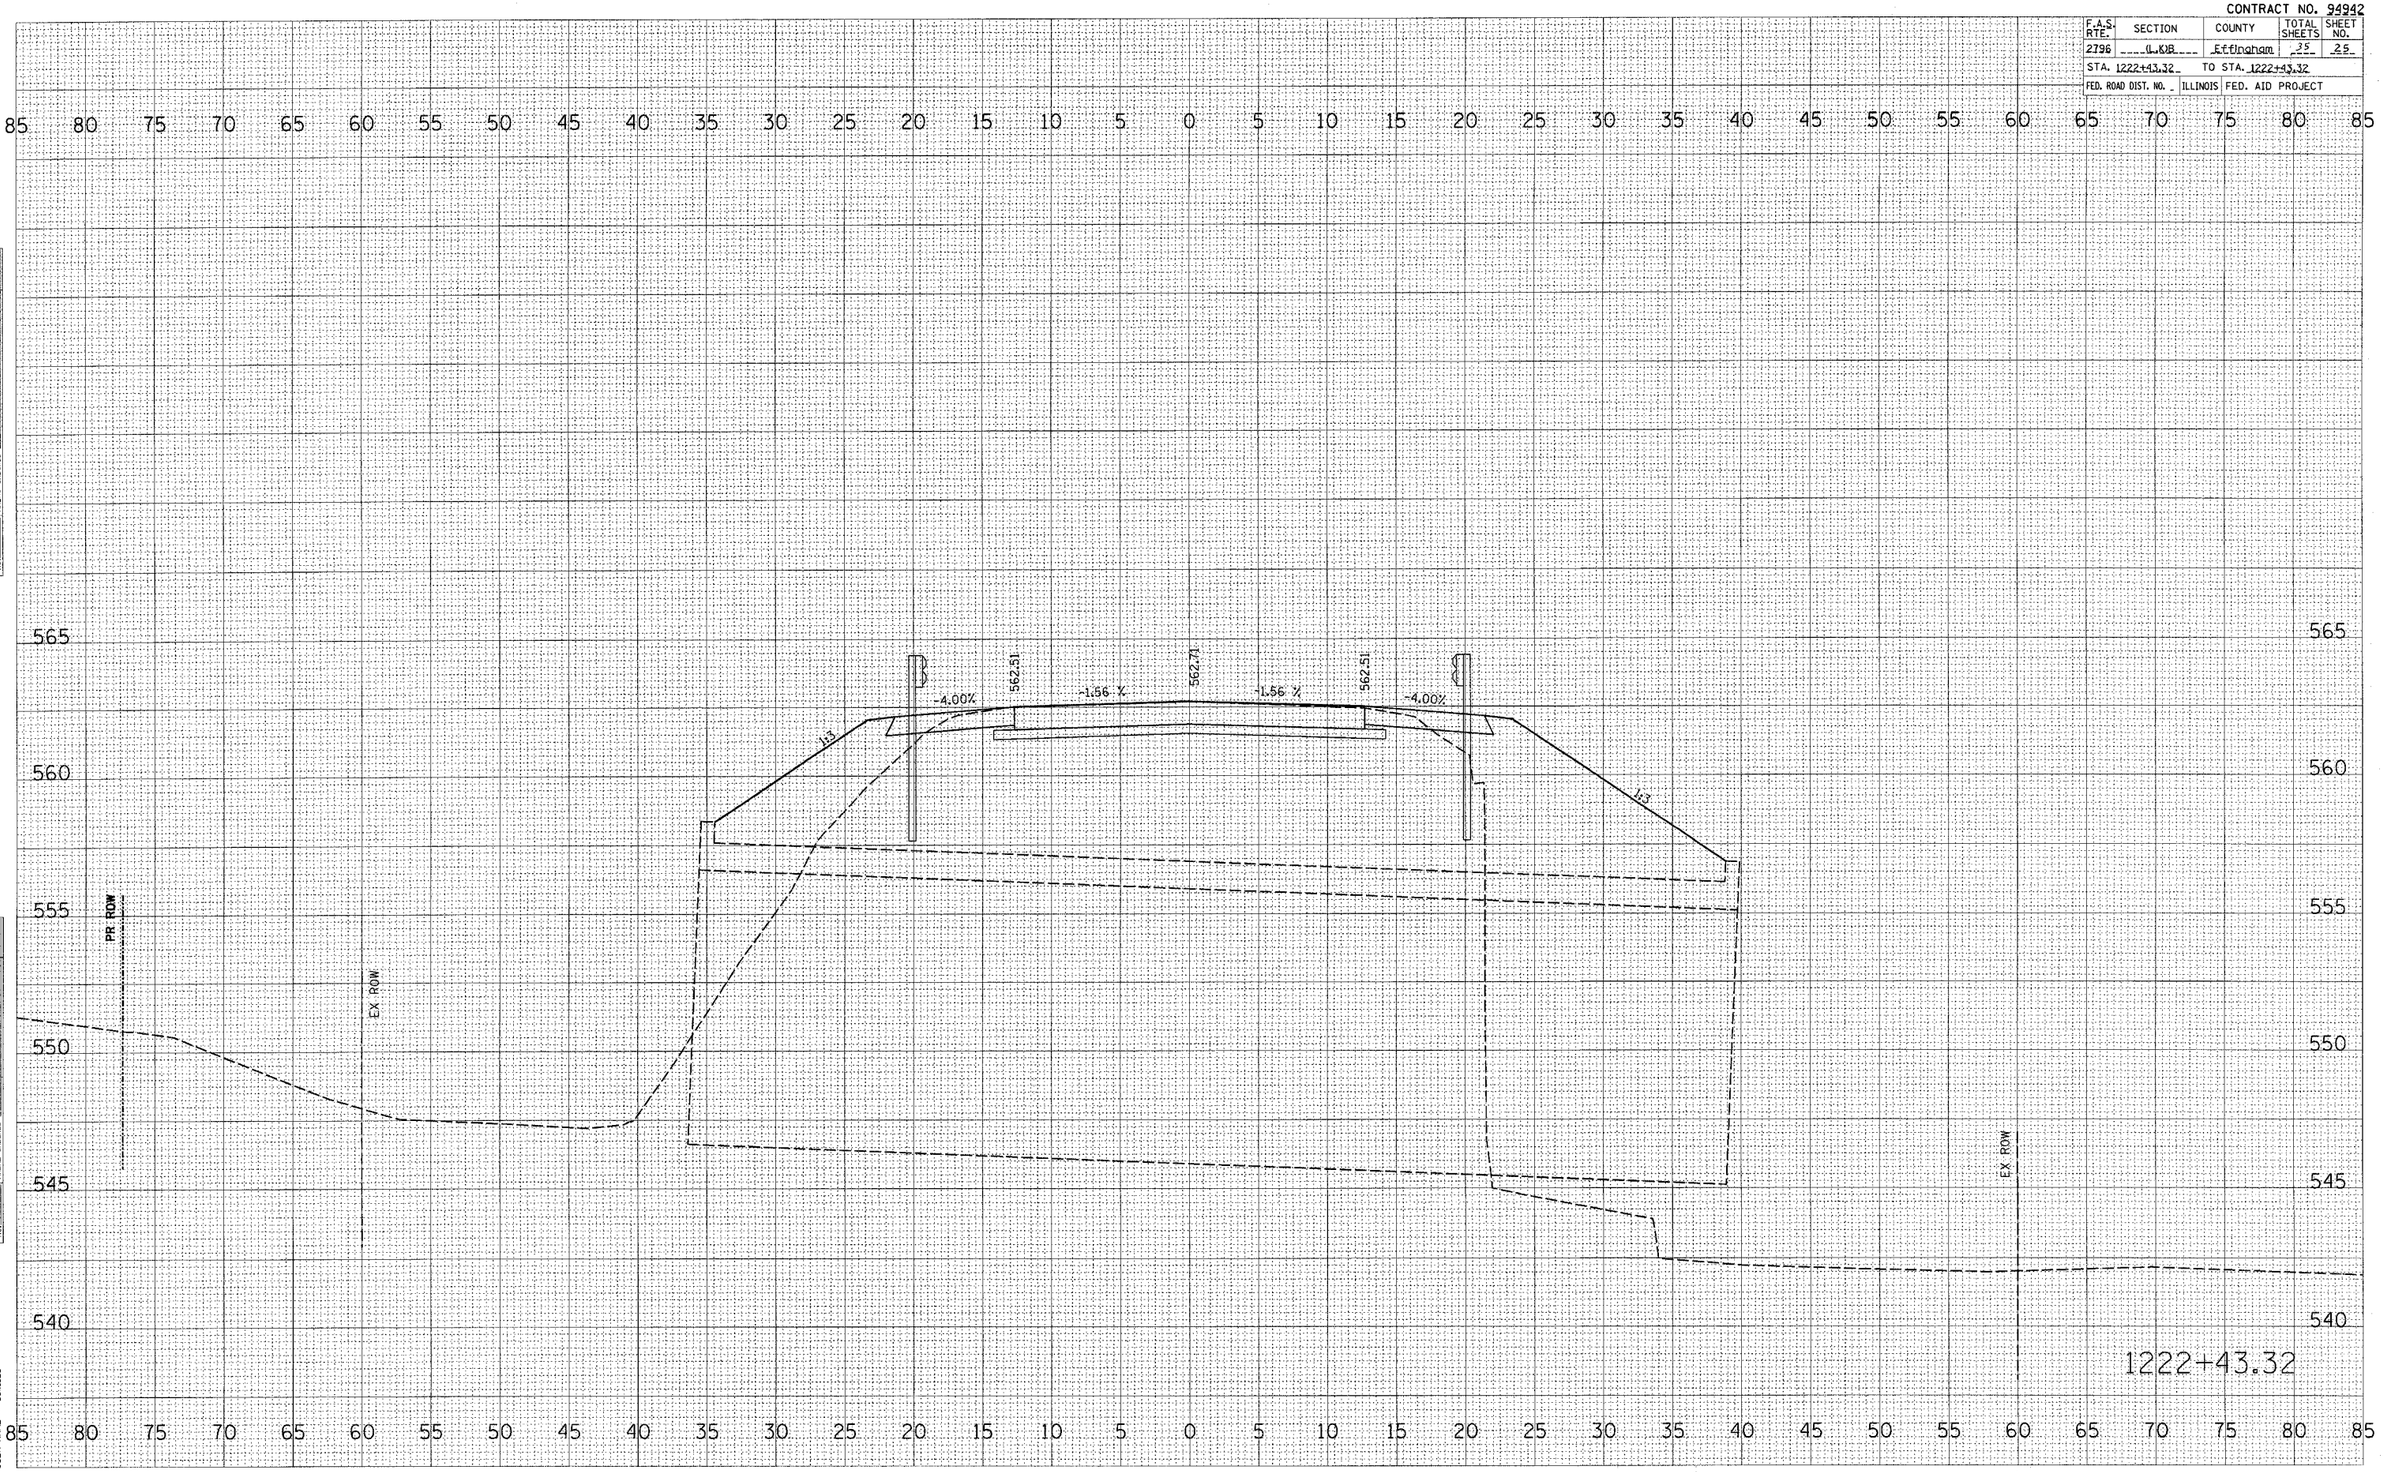
PLOT DATE = 10/27/2005
FILE NAME = c:\projects\94942\ob02s1.ms2
PLOT SCALE = 5.0000 ' / IN.
USER NAME = lewisb1