T.R.	SECTION	COUNTY	TOTAL SHEETS	SHEET NO.
101	03-03127-00-BR	MOULTRIE	15	
STA. 5+00	TO STA. 15+00			
FED. ROAD DIST. NO.	ILLINOIS	CONTRACT NO. 95480		

JONATHAN CREEK ROAD DISTRICT

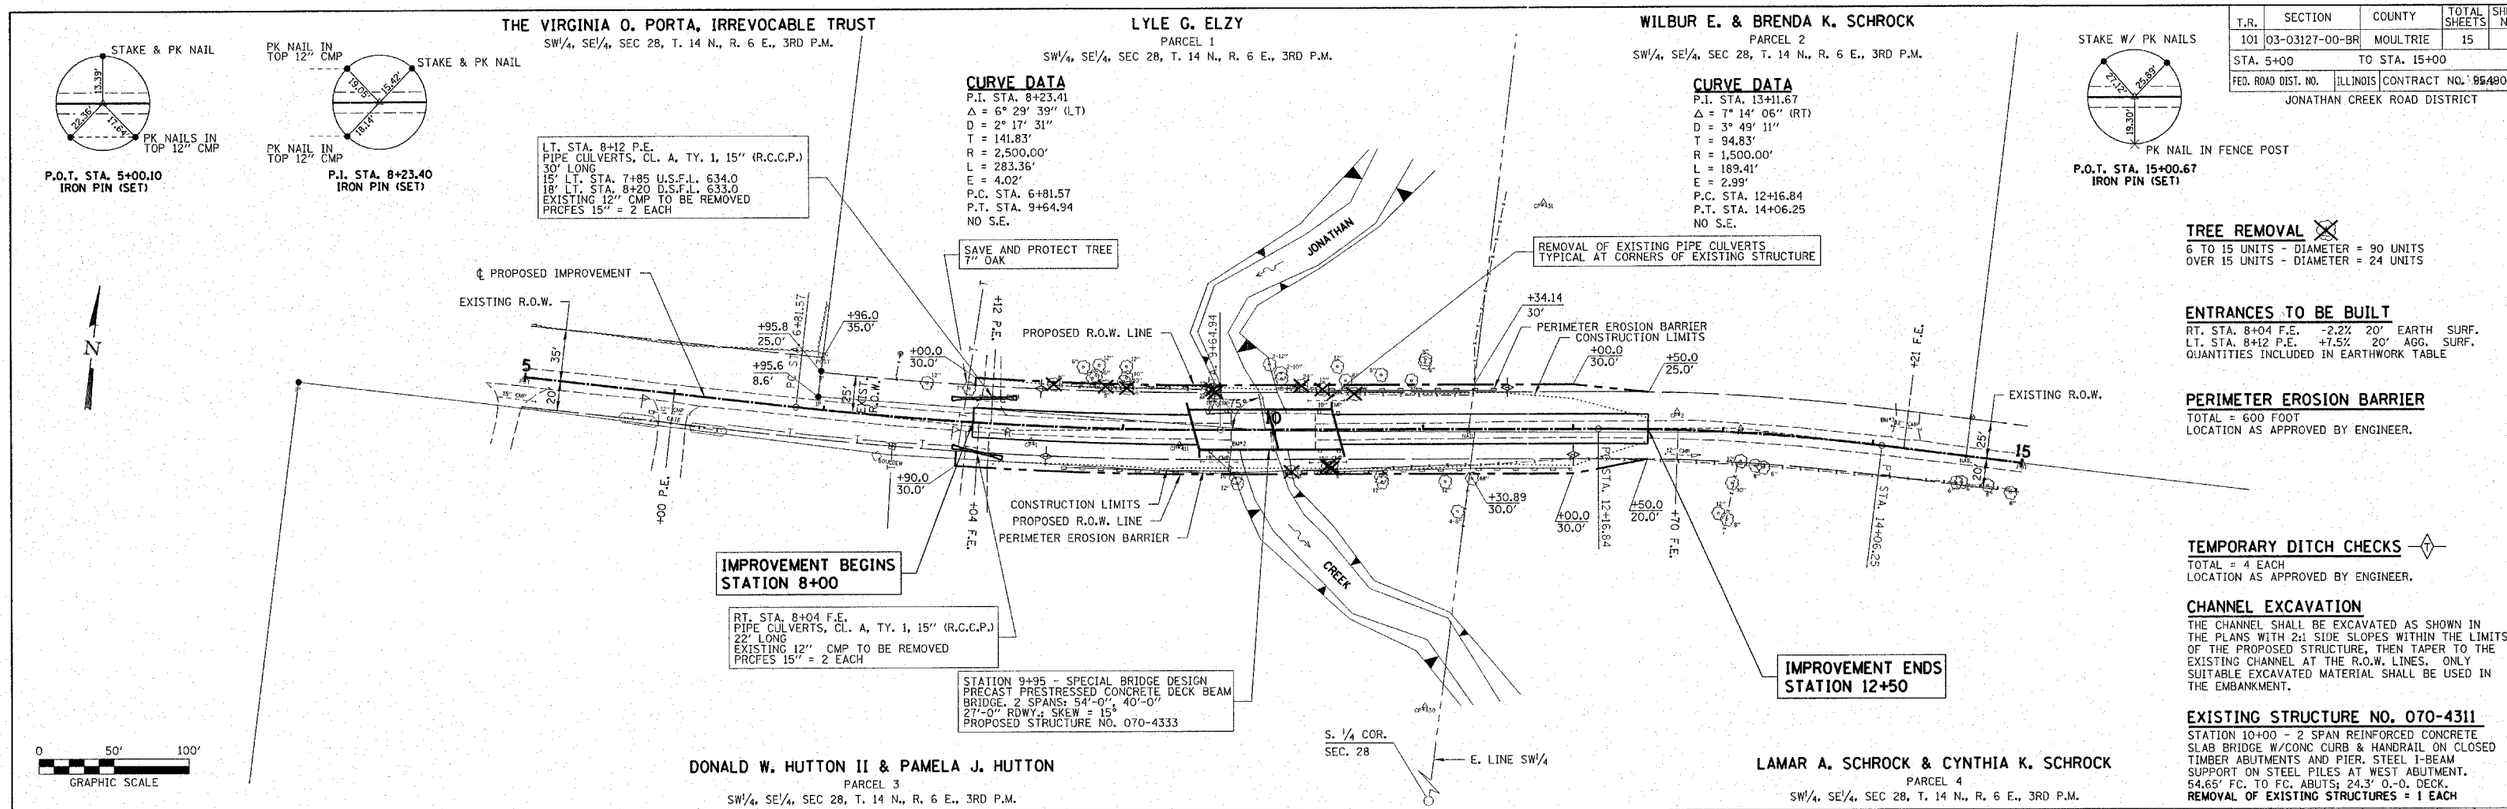

TREE REMOVAL

6 TO 15 UNITS - DIAMETER = 90 UNITS
OVER 15 UNITS - DIAMETER = 24 UNITS

ENTRANCES TO BE BUILT

RT. STA. 8+04 F.E. -2.2% 20' EARTH SURF.
LT. STA. 8+12 P.E. +7.5% 20' AGG. SURF.
QUANTITIES INCLUDED IN EARTHWORK TABLE

PERIMETER EROSION BARRIER

TOTAL = 600 FOOT
LOCATION AS APPROVED BY ENGINEER.

TEMPORARY DITCH CHECKS

TOTAL = 4 EACH
LOCATION AS APPROVED BY ENGINEER.

CHANNEL EXCAVATION

THE CHANNEL SHALL BE EXCAVATED AS SHOWN IN THE PLANS WITH 2:1 SIDE SLOPES WITHIN THE LIMITS OF THE PROPOSED STRUCTURE, THEN TAPER TO THE EXISTING CHANNEL AT THE R.O.W. LINES. ONLY SUITABLE EXCAVATED MATERIAL SHALL BE USED IN THE EMBANKMENT.

EXISTING STRUCTURE NO. 070-4311

STATION 10+00 - 2 SPAN REINFORCED CONCRETE SLAB BRIDGE W/CONC CURB & HANDRAIL ON CLOSED TIMBER ABUTMENTS AND PIER. STEEL I-BEAM SUPPORT ON STEEL PILES AT WEST ABUTMENT. 54.65' FC. TO FC. ABUTS; 24.3' O.-O. DECK.
REMOVAL OF EXISTING STRUCTURES = 1 EACH

PLAN
NOTE BOOK NO. _____
SURVEYED 01/17/2003
PLOTTED 02/20/2003
ALIGNMENT CHECKED
PT. OF BEG. CHECKED
PLOT FILE NAME 7070PP1.DGN
BY
NO. DATE

PROFILE
NOTE BOOK NO. _____
SURVEYED
PLOTTED
GRADES CHECKED
B.M. NOTED
STRUCTURE NOTATIONS CHKD
BY
NO. DATE