CONTRACT NO. 98627

FAP RTE.	SECTION	COUNTY	TOTAL SHEETS	SHEET NO.
331	3-2, 8X-1, 4-2	SALINE	233	73
STA.	TO STA.			
FED. ROAD DIST. NO.	ILLINOIS	FED. AID PROJECT		

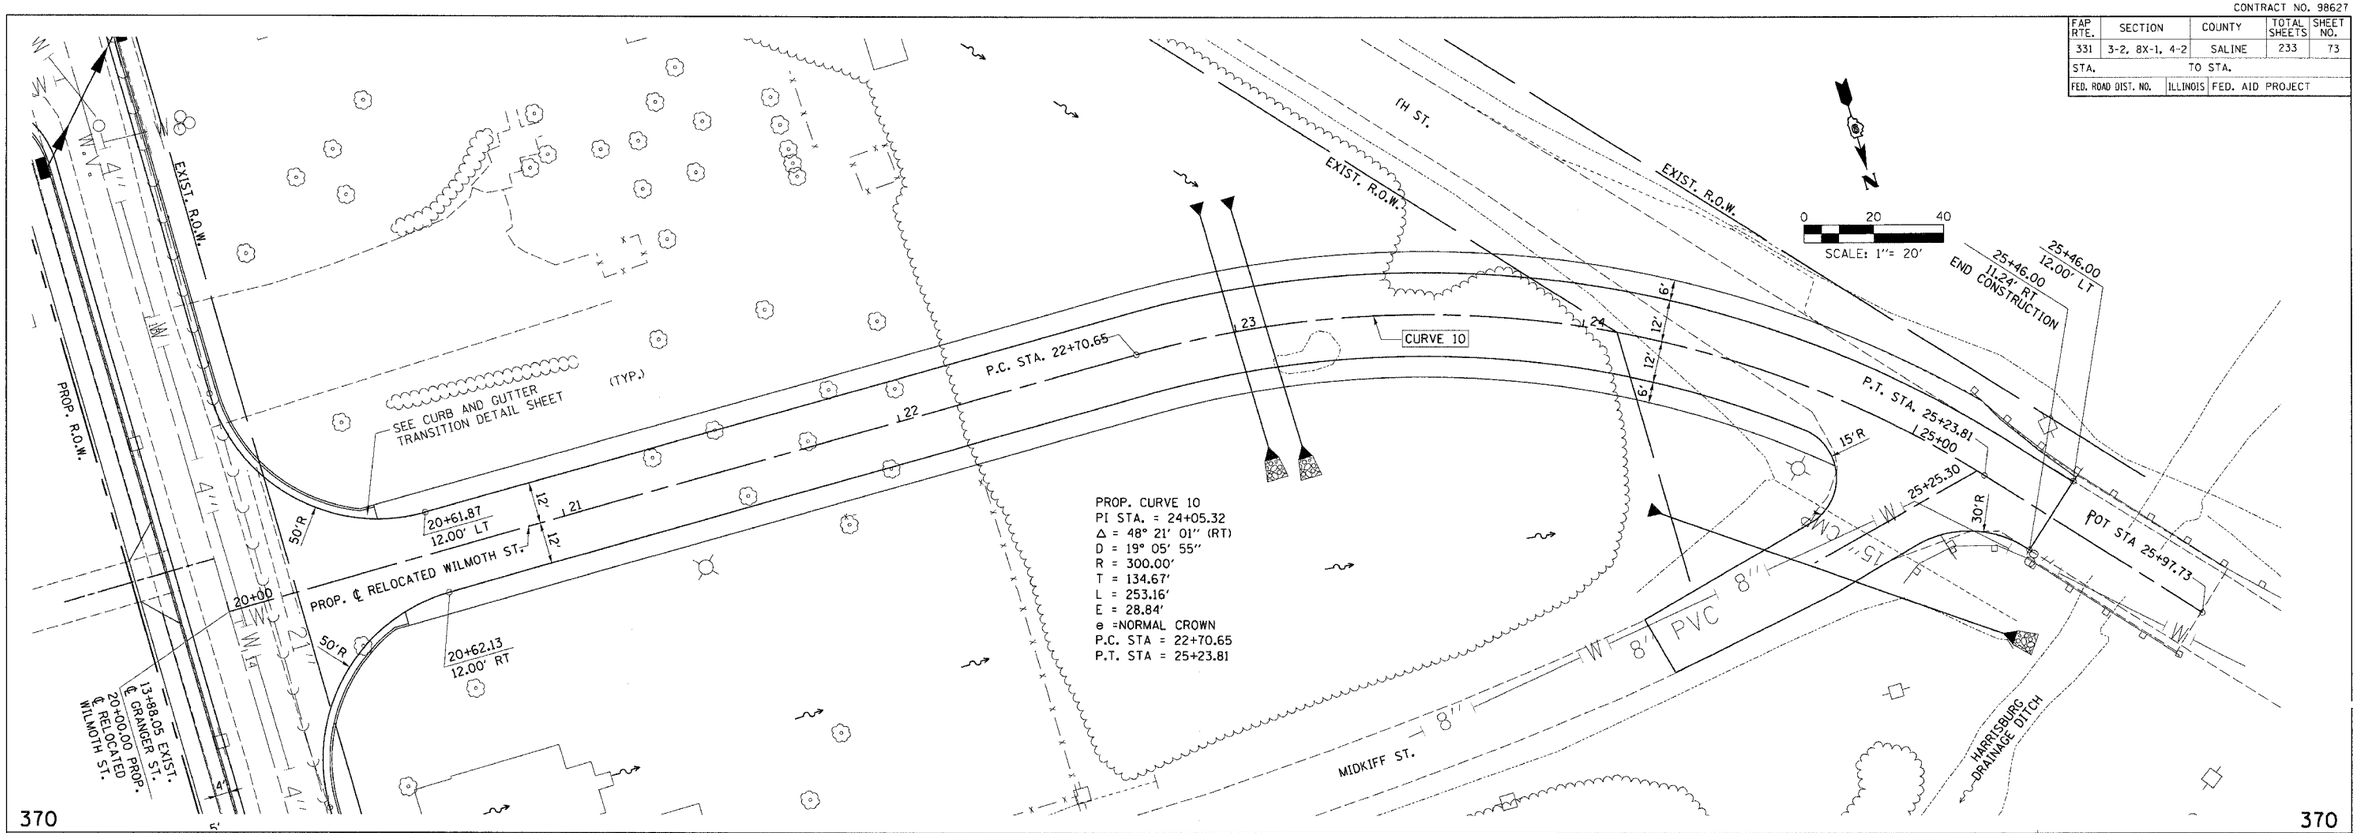

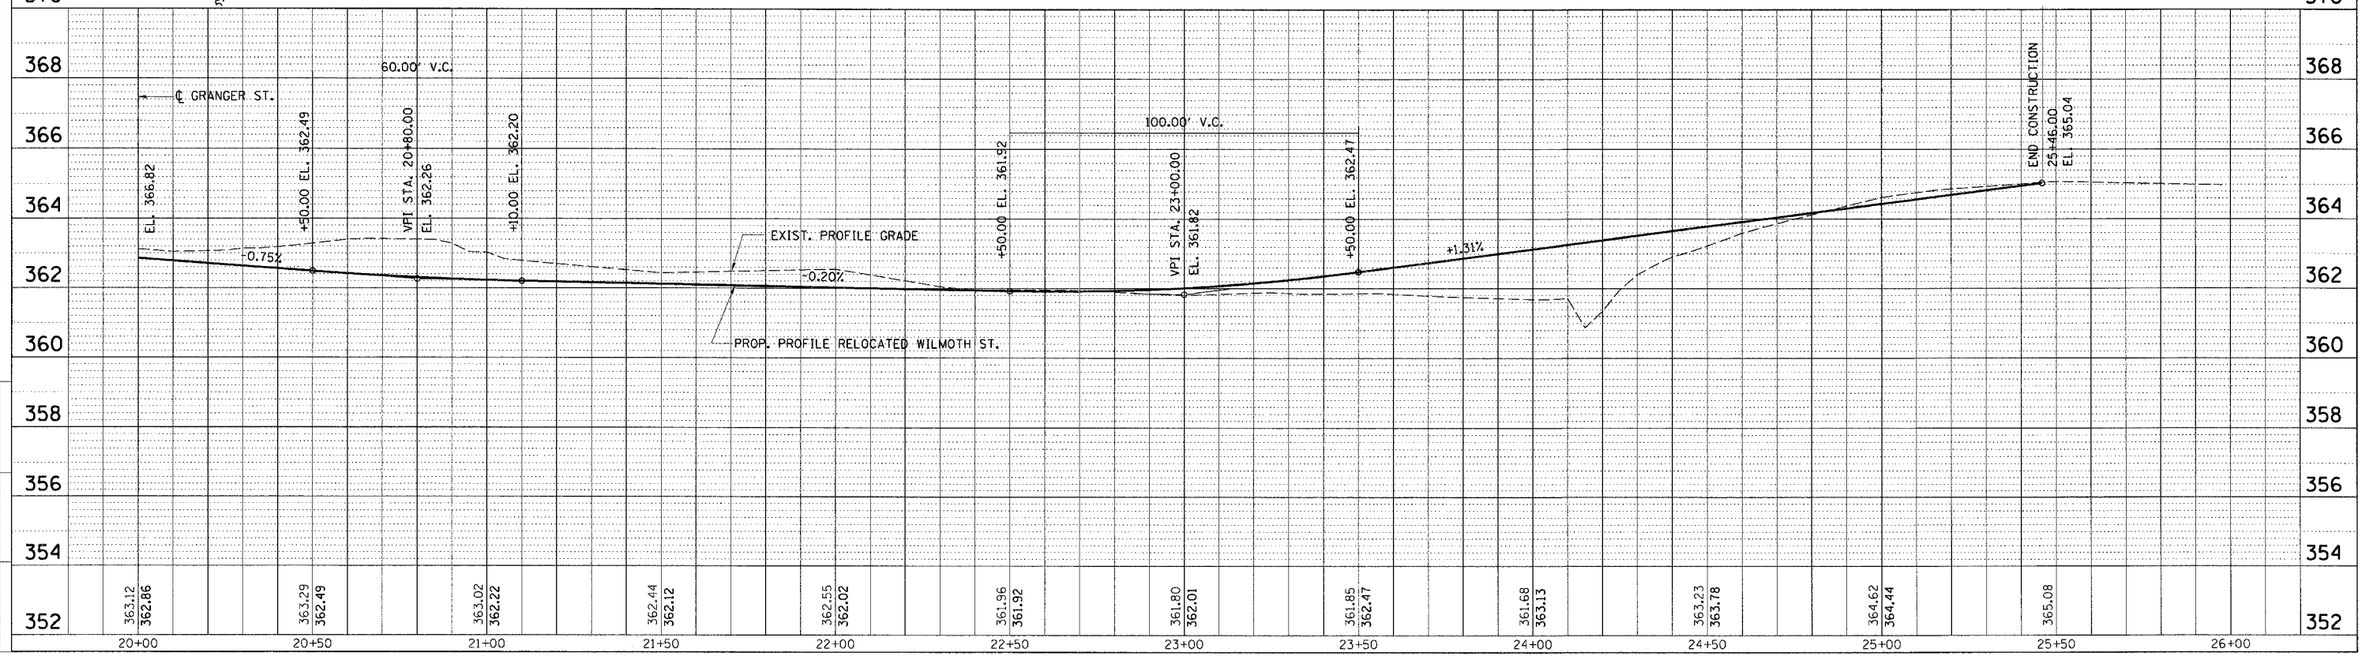

PLAN PROFILE – RELOCATED WILMOTH ST. – STA. 20+00.00 TO STA. 25+46.00

\pp20c5-12wilmoth.dgn 10/9/2006 12:27:21 PM