CONTRACT NO. 98627

FAP RTE.	SECTION	COUNTY	TOTAL SHEETS	SHEET NO.
331	3-2, 8X-1, 4-2	SALINE	233	77
STA.		TO STA.		
FED. ROAD DIST. NO.	ILLINOIS	FED. AID PROJECT		

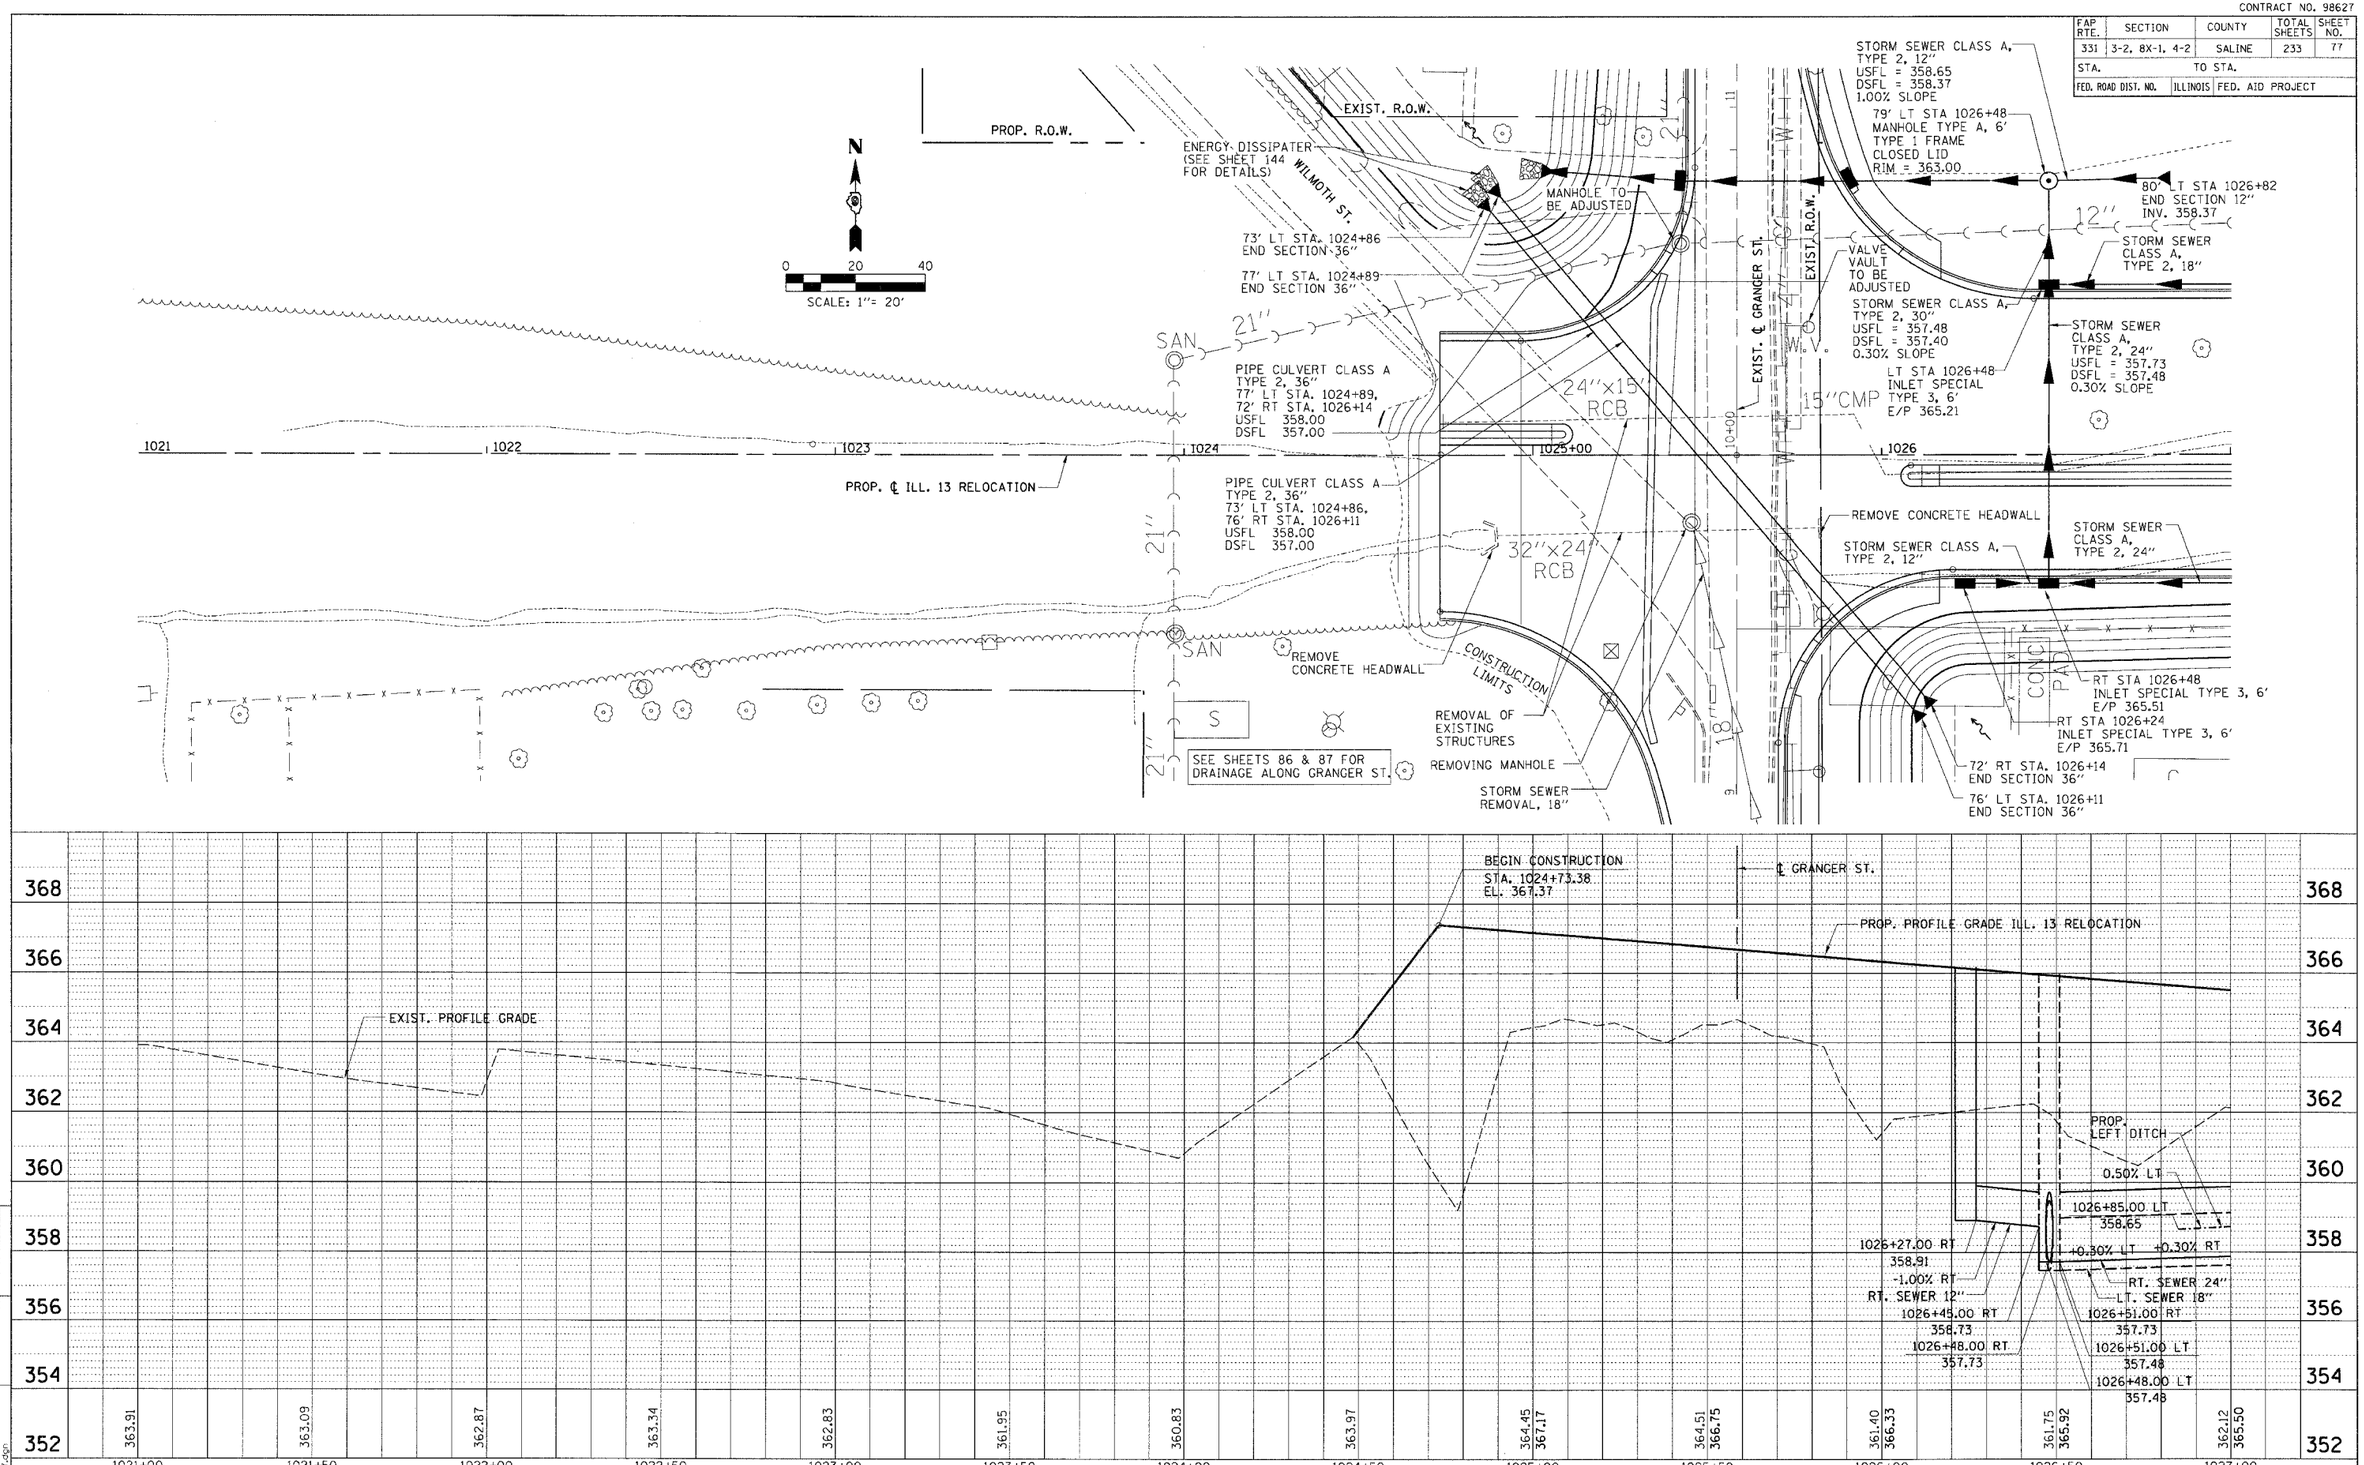

STORM SEWER PLAN PROFILE – STA. 1024+73.38 TO STA. 1027+00.00

CHECKED BY ...MT...
DRAWN BY ...JS...

Mr/PROJECTS/PROJ3526/ROADWAY/COMMON/
Reference Files:
Act: File:
ss20c5-7.dgn

.\storm_sewers\ss20c5-01.dgn 10/9/2006 12:27:31 PM