CONTRACT NO. 98627

FAP RTE.	SECTION	COUNTY	TOTAL SHEETS	SHEET NO.
331	3-2, 8X-1, 4-2	SALINE	233	78
STA.		TO STA.		
FED. ROAD DIST. NO.	ILLINOIS	FED. AID PROJECT		

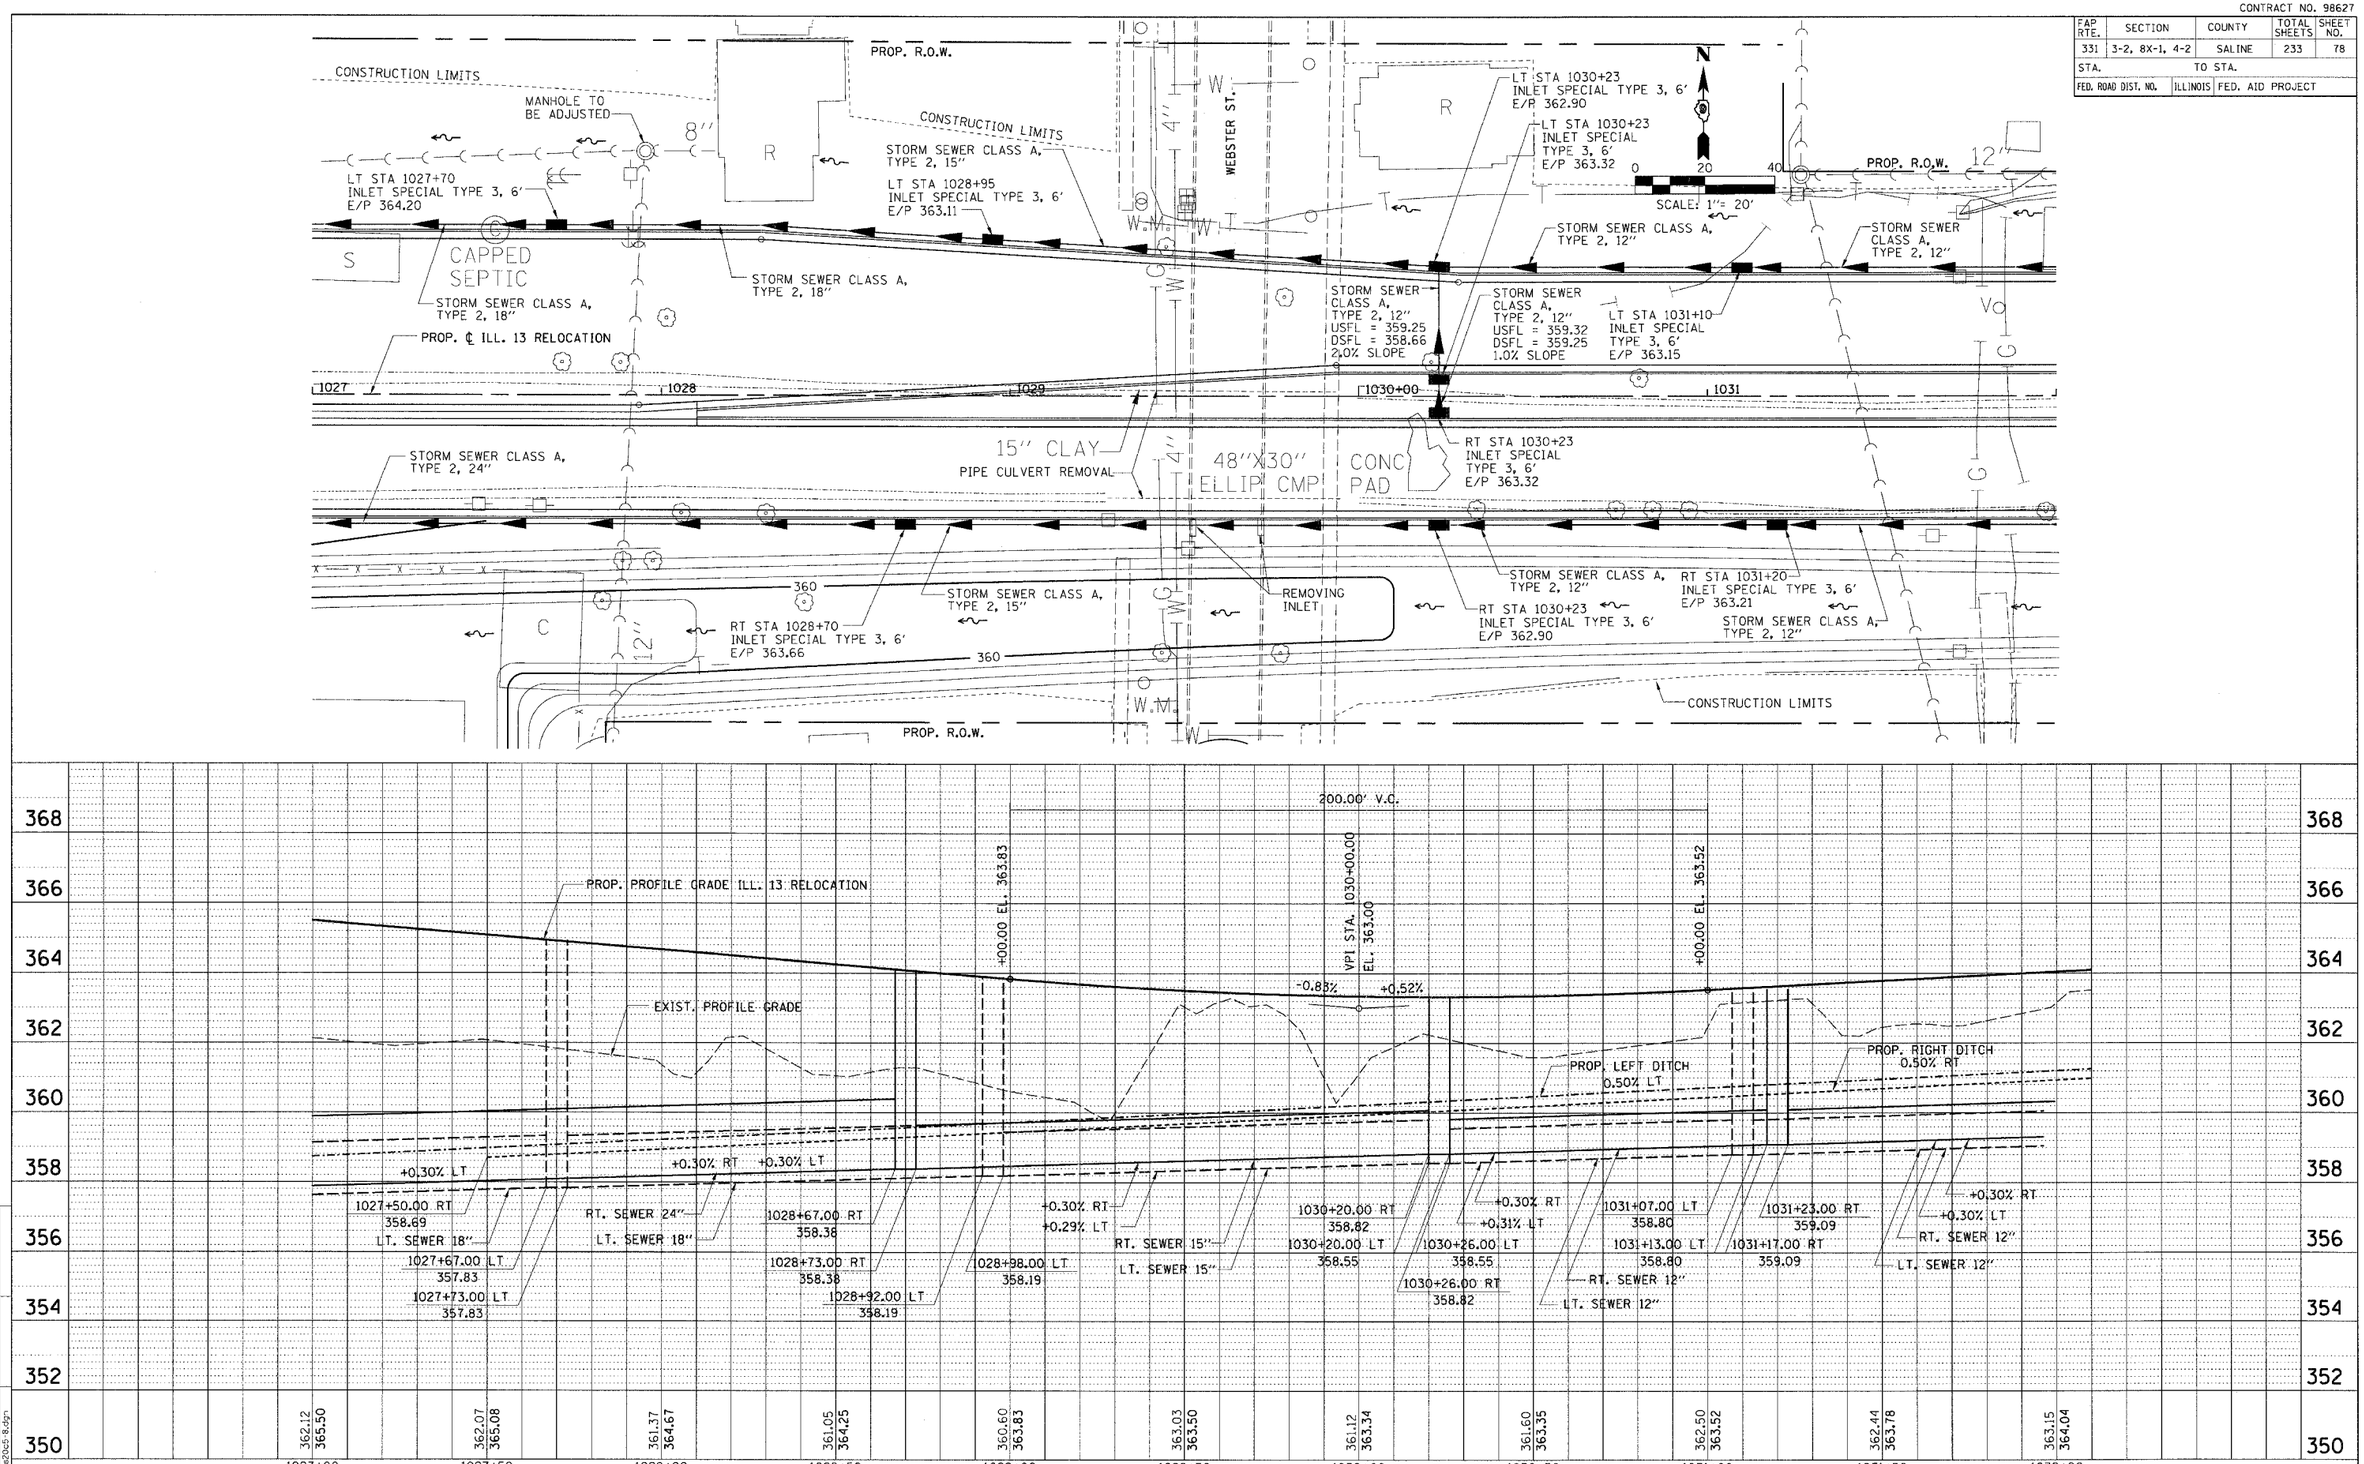

STORM SEWER PLAN PROFILE – STA. 1027+00.00 TO STA. 1032+00.00

CHECKED BY ...MT...
DRAWN BY ...JS...

M:/PROJECTS/PROJ3526/ROADWAY/COMMON/
Reference Files:
Act? Y File:
ss20c5-8.dgn

\storm_sewers\ss20c5-02.dgn 10/9/2006 12:27:33 PM