CONTRACT NO. 98627

FAP RTE.	SECTION	COUNTY	TOTAL SHEETS	SHEET NO.
331	3-2, 8X-1, 4-2	SALINE	233	86
STA.	TO STA.			
FED. ROAD DIST. NO.	ILLINOIS	FED. AID PROJECT		

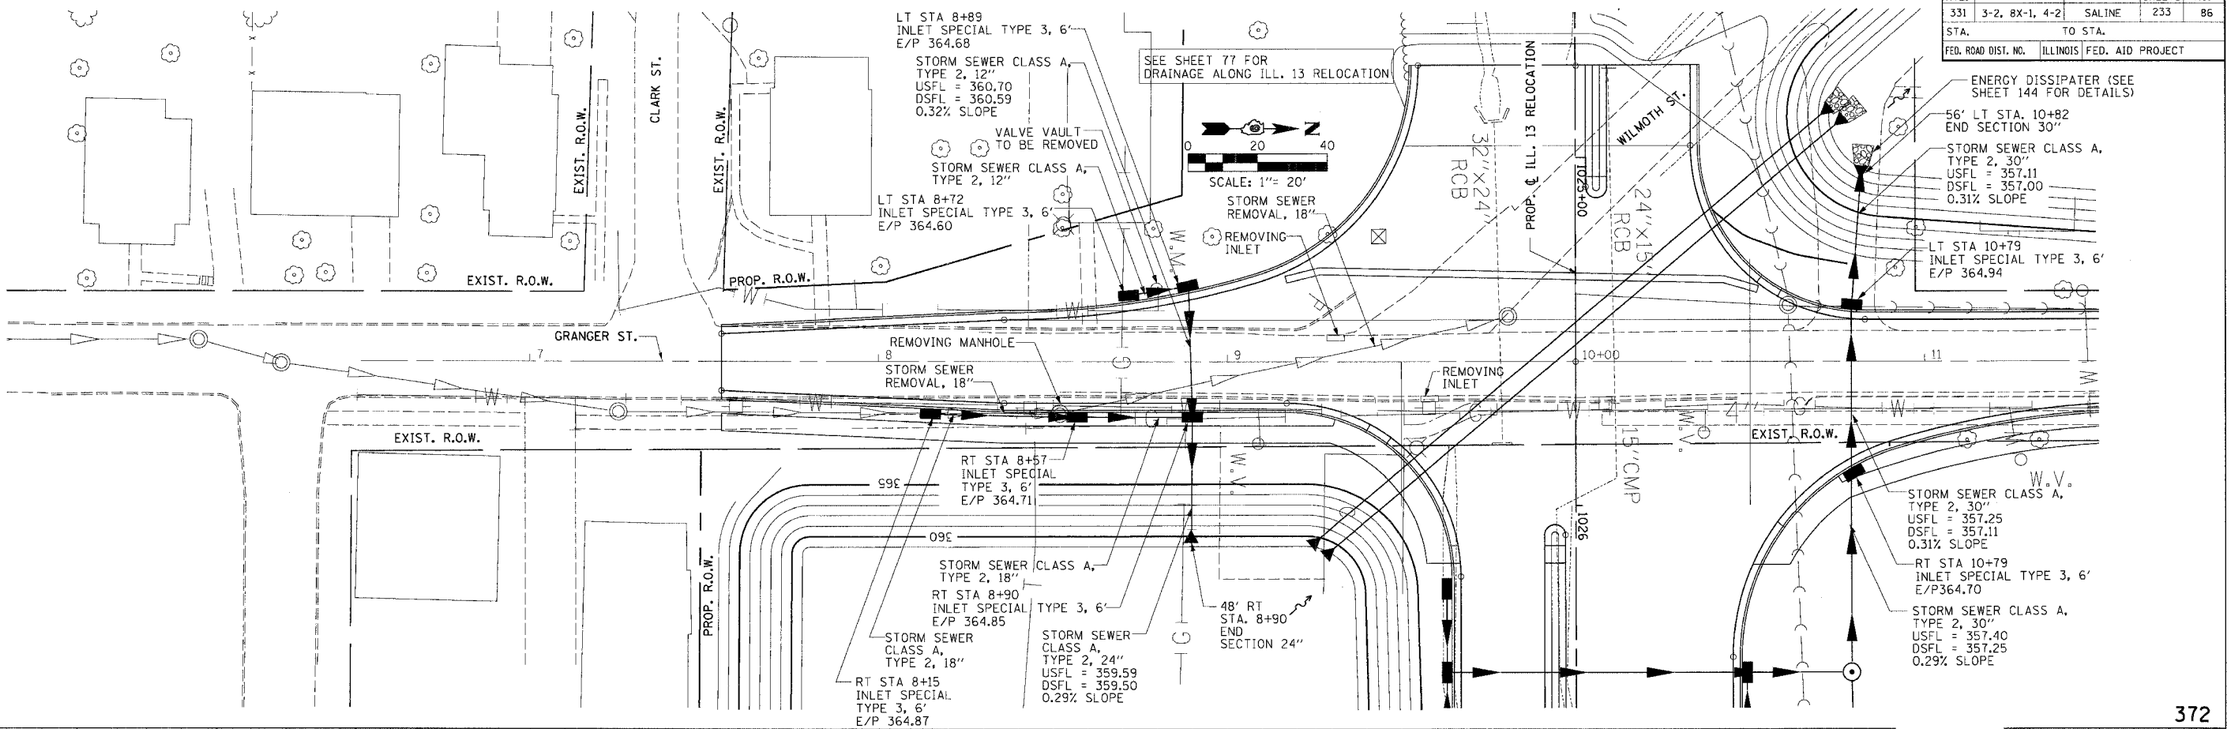

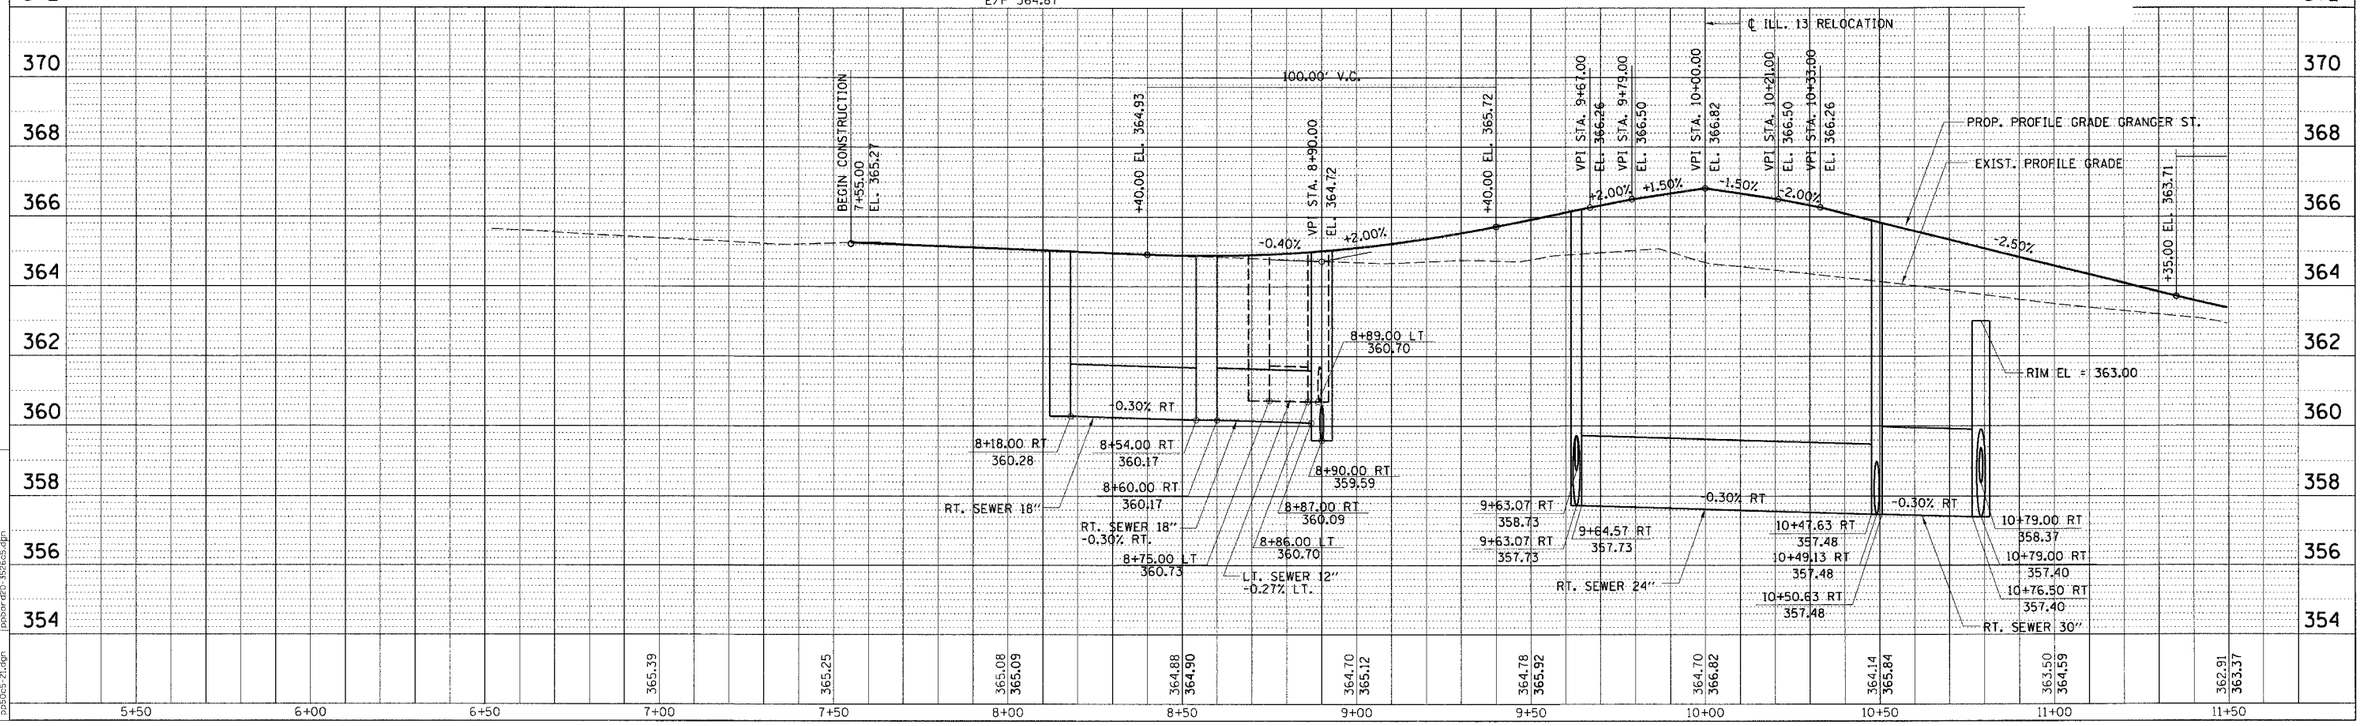

STORM SEWER PLAN PROFILE – GRANGER ST. – STA. 7+55.00 TO STA. 11+50.00

PLAN & PROFILE CHECKED BY
DRAWING CHECKED BY
DRAWN BY

PLAN: SURVEYED 8/'98 BY RKENG; PLOTTED 9/'01 BY TS; DRAWING CHECKED 9/'01 BY DB; ILL. NO. ED ROUTE CHECKED; RT. OF WAY CHECKED; CADD FILE NAME: SEE BELOW; NOTE BOOK; NO.

PROFILE: SURVEYED; PLOTTED; DRAWING CHECKED; ILL. NO. ED; STRUCTURE NO. ; RT. OF WAY CHECKED; NOTE BOOK; NO.

W:/PROJECTS/PRO3526/ROADWAY/COMMON/

ACTIVITY	FILENAME	REFERENCE FILES
RDWY	hz01-3526c5.dgn	tz01-3526c5.dgn
	hg-3526c5.dgn	tz02-3526c5.dgn
	hg-3526c5rh.dgn	
	pp50c5-01-3526c5.dgn	
	pp50c5-21.dgn	

.\ss20c5-10granger.dgn 10/9/2006 12:27:50 PM